FINAL SURVEY	BY	DATE
SURVEYED		
PLOTTED		
TEMPLATE		
NOTE BOOK		
AREAS		
NO.	AREAS CHECKED	

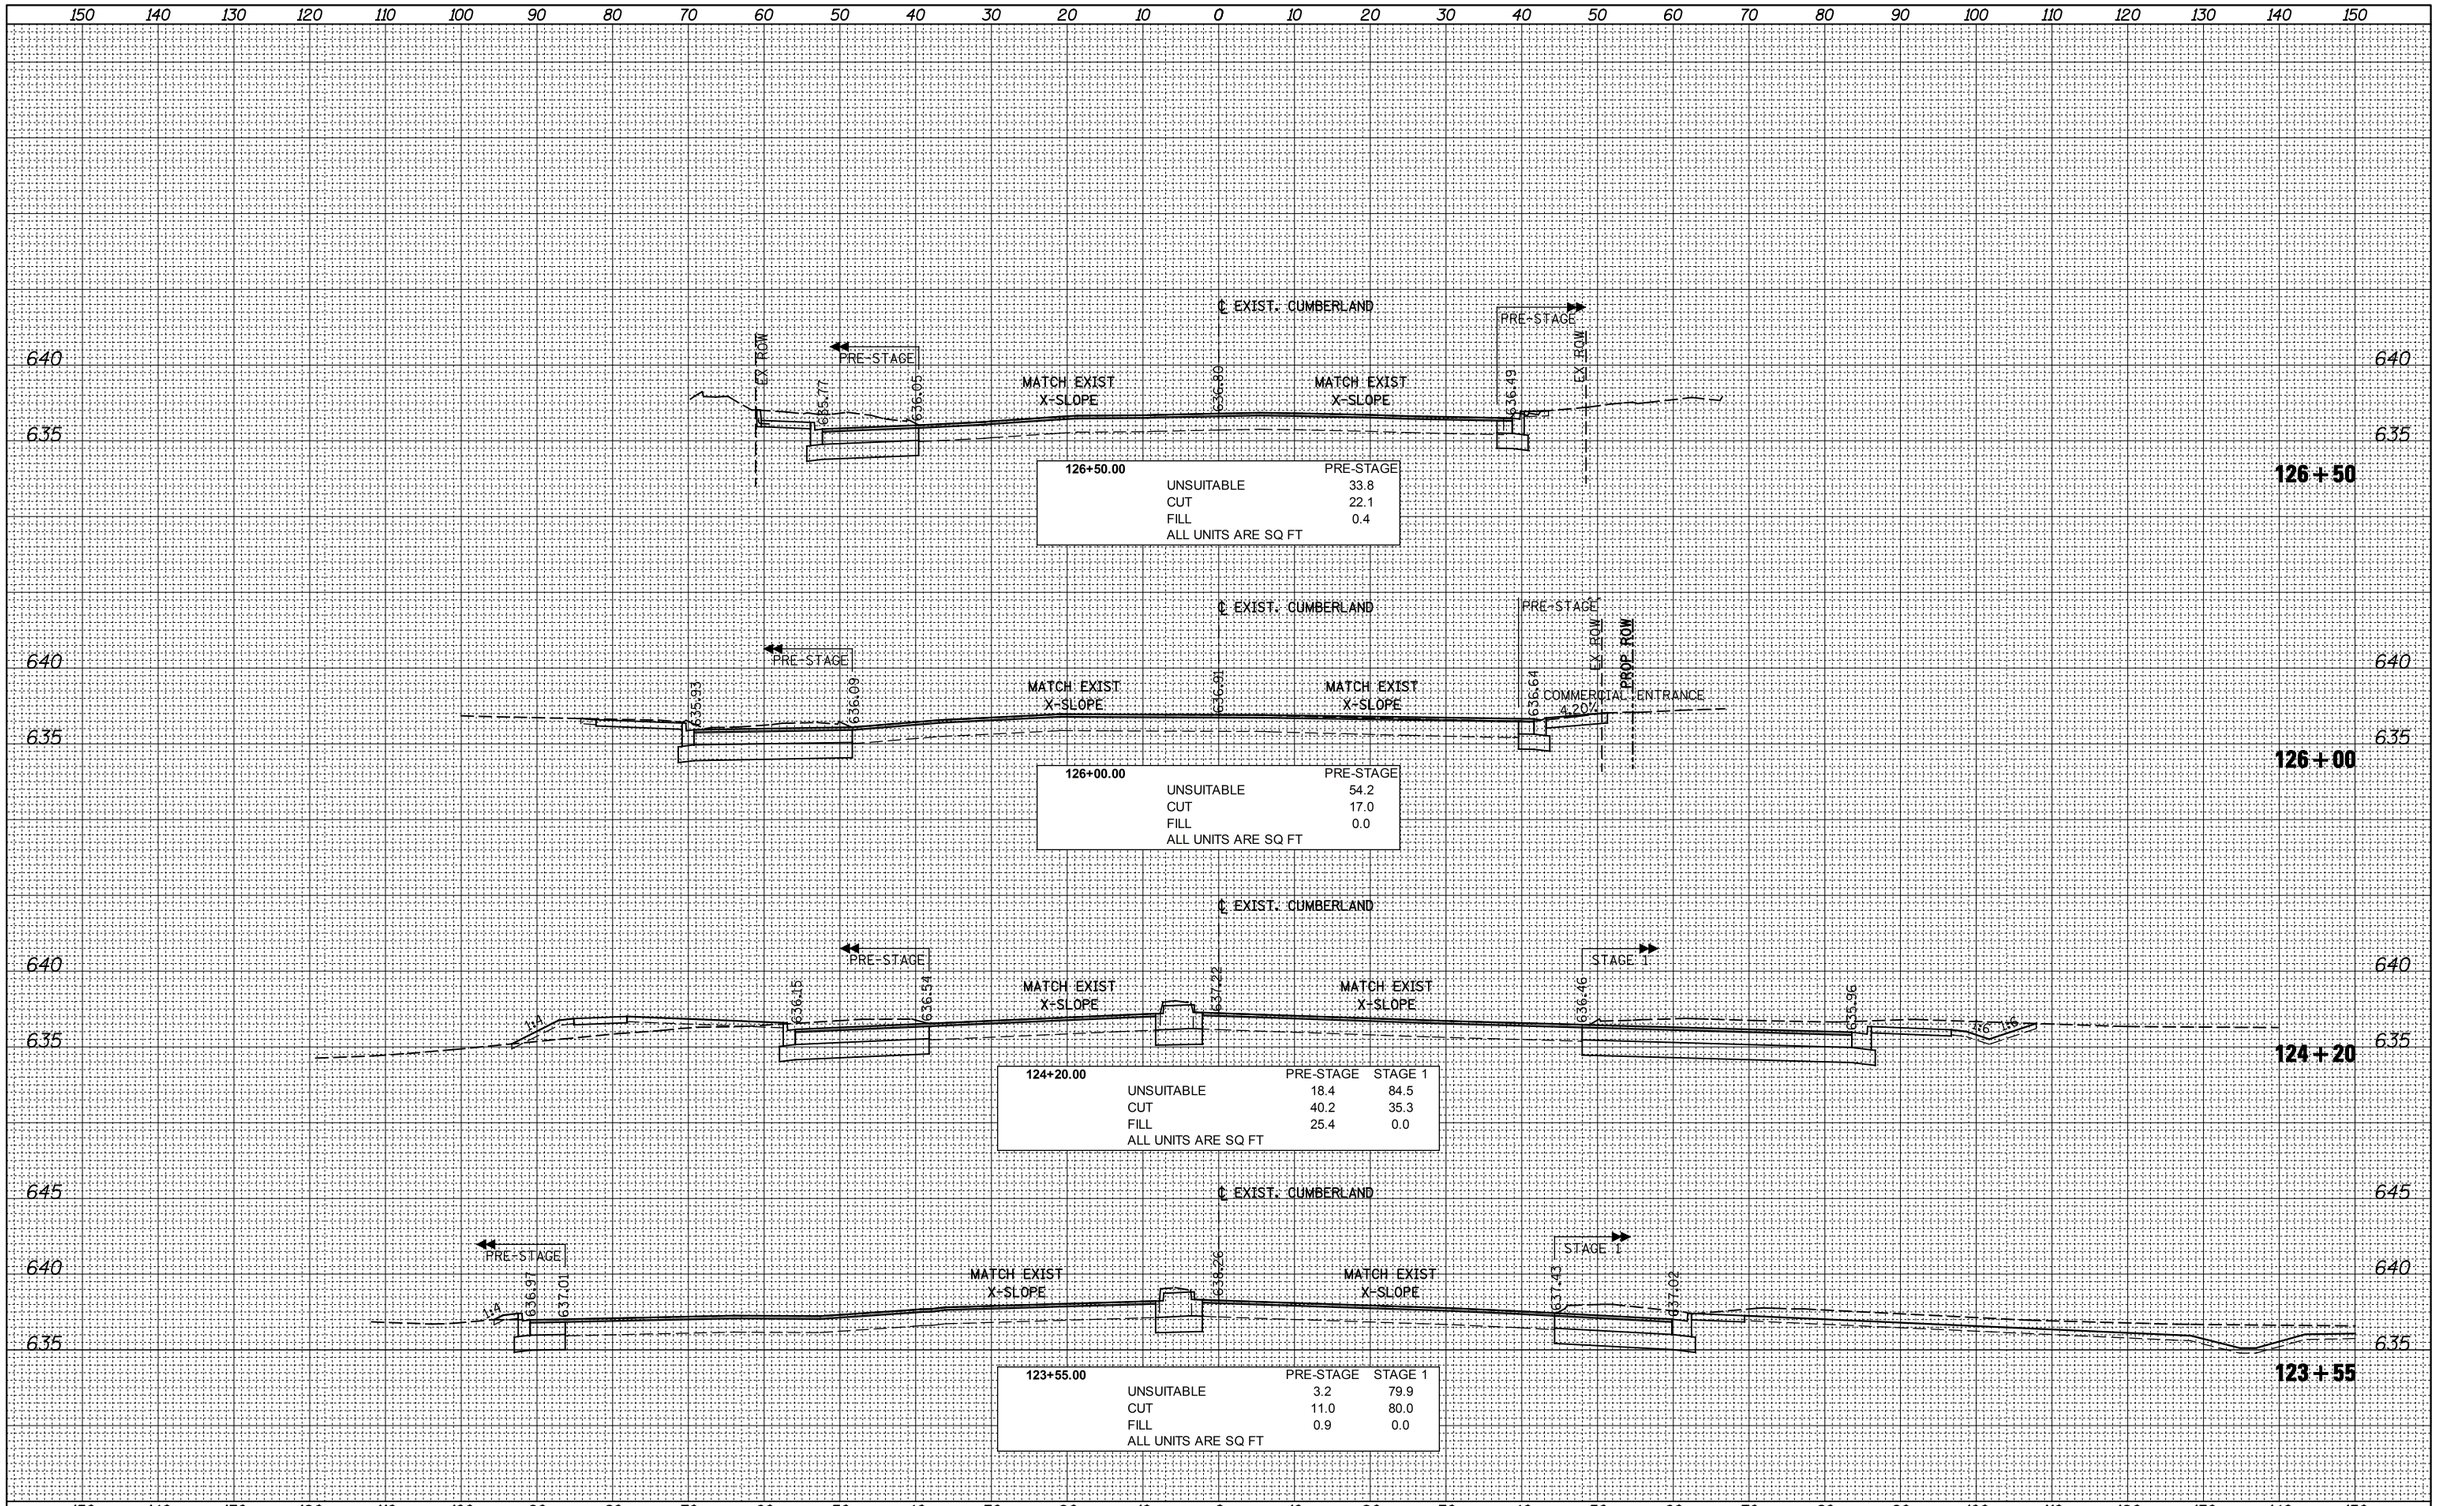

ORIGINAL SURVEY	BY	DATE
SURVEYED		
PLOTTED		
TEMPLATE		
NOTE BOOK		
AREAS		
NO.	AREAS CHECKED	

PATRICK ENGINEERING

USER NAME = $USER$	DESIGNED - MJP	REVISED -	
	DRAWN - MJP	REVISED -	
PLOT SCALE = $SCALE$	CHECKED - JAH	REVISED -	
PLOT DATE = $DATE$	DATE - 2/18/2013	REVISED -	

STATE OF ILLINOIS
DEPARTMENT OF TRANSPORTATION

CROSS SECTIONS
CUMBERLAND AVENUE

SCALE: | SHEET OF SHEETS | STA. 123+55 | TO STA. 126+50

F.A.U RTE.	SECTION	COUNTY	TOTAL SHEETS	SHEET NO.
2746	1616B	COOK	404	394
		CONTRACT NO. 60J14		
		ILLINOIS FED. AID PROJECT		