| FINAL SURVEY | BY | DATE |
|---|---|---|
| SURVEYED | | |
| PLOTTED | | |
| TEMPLATE | | |
| NOTE BOOK | | |
| AREAS | | |
| NO. | AREAS CHECKED | |

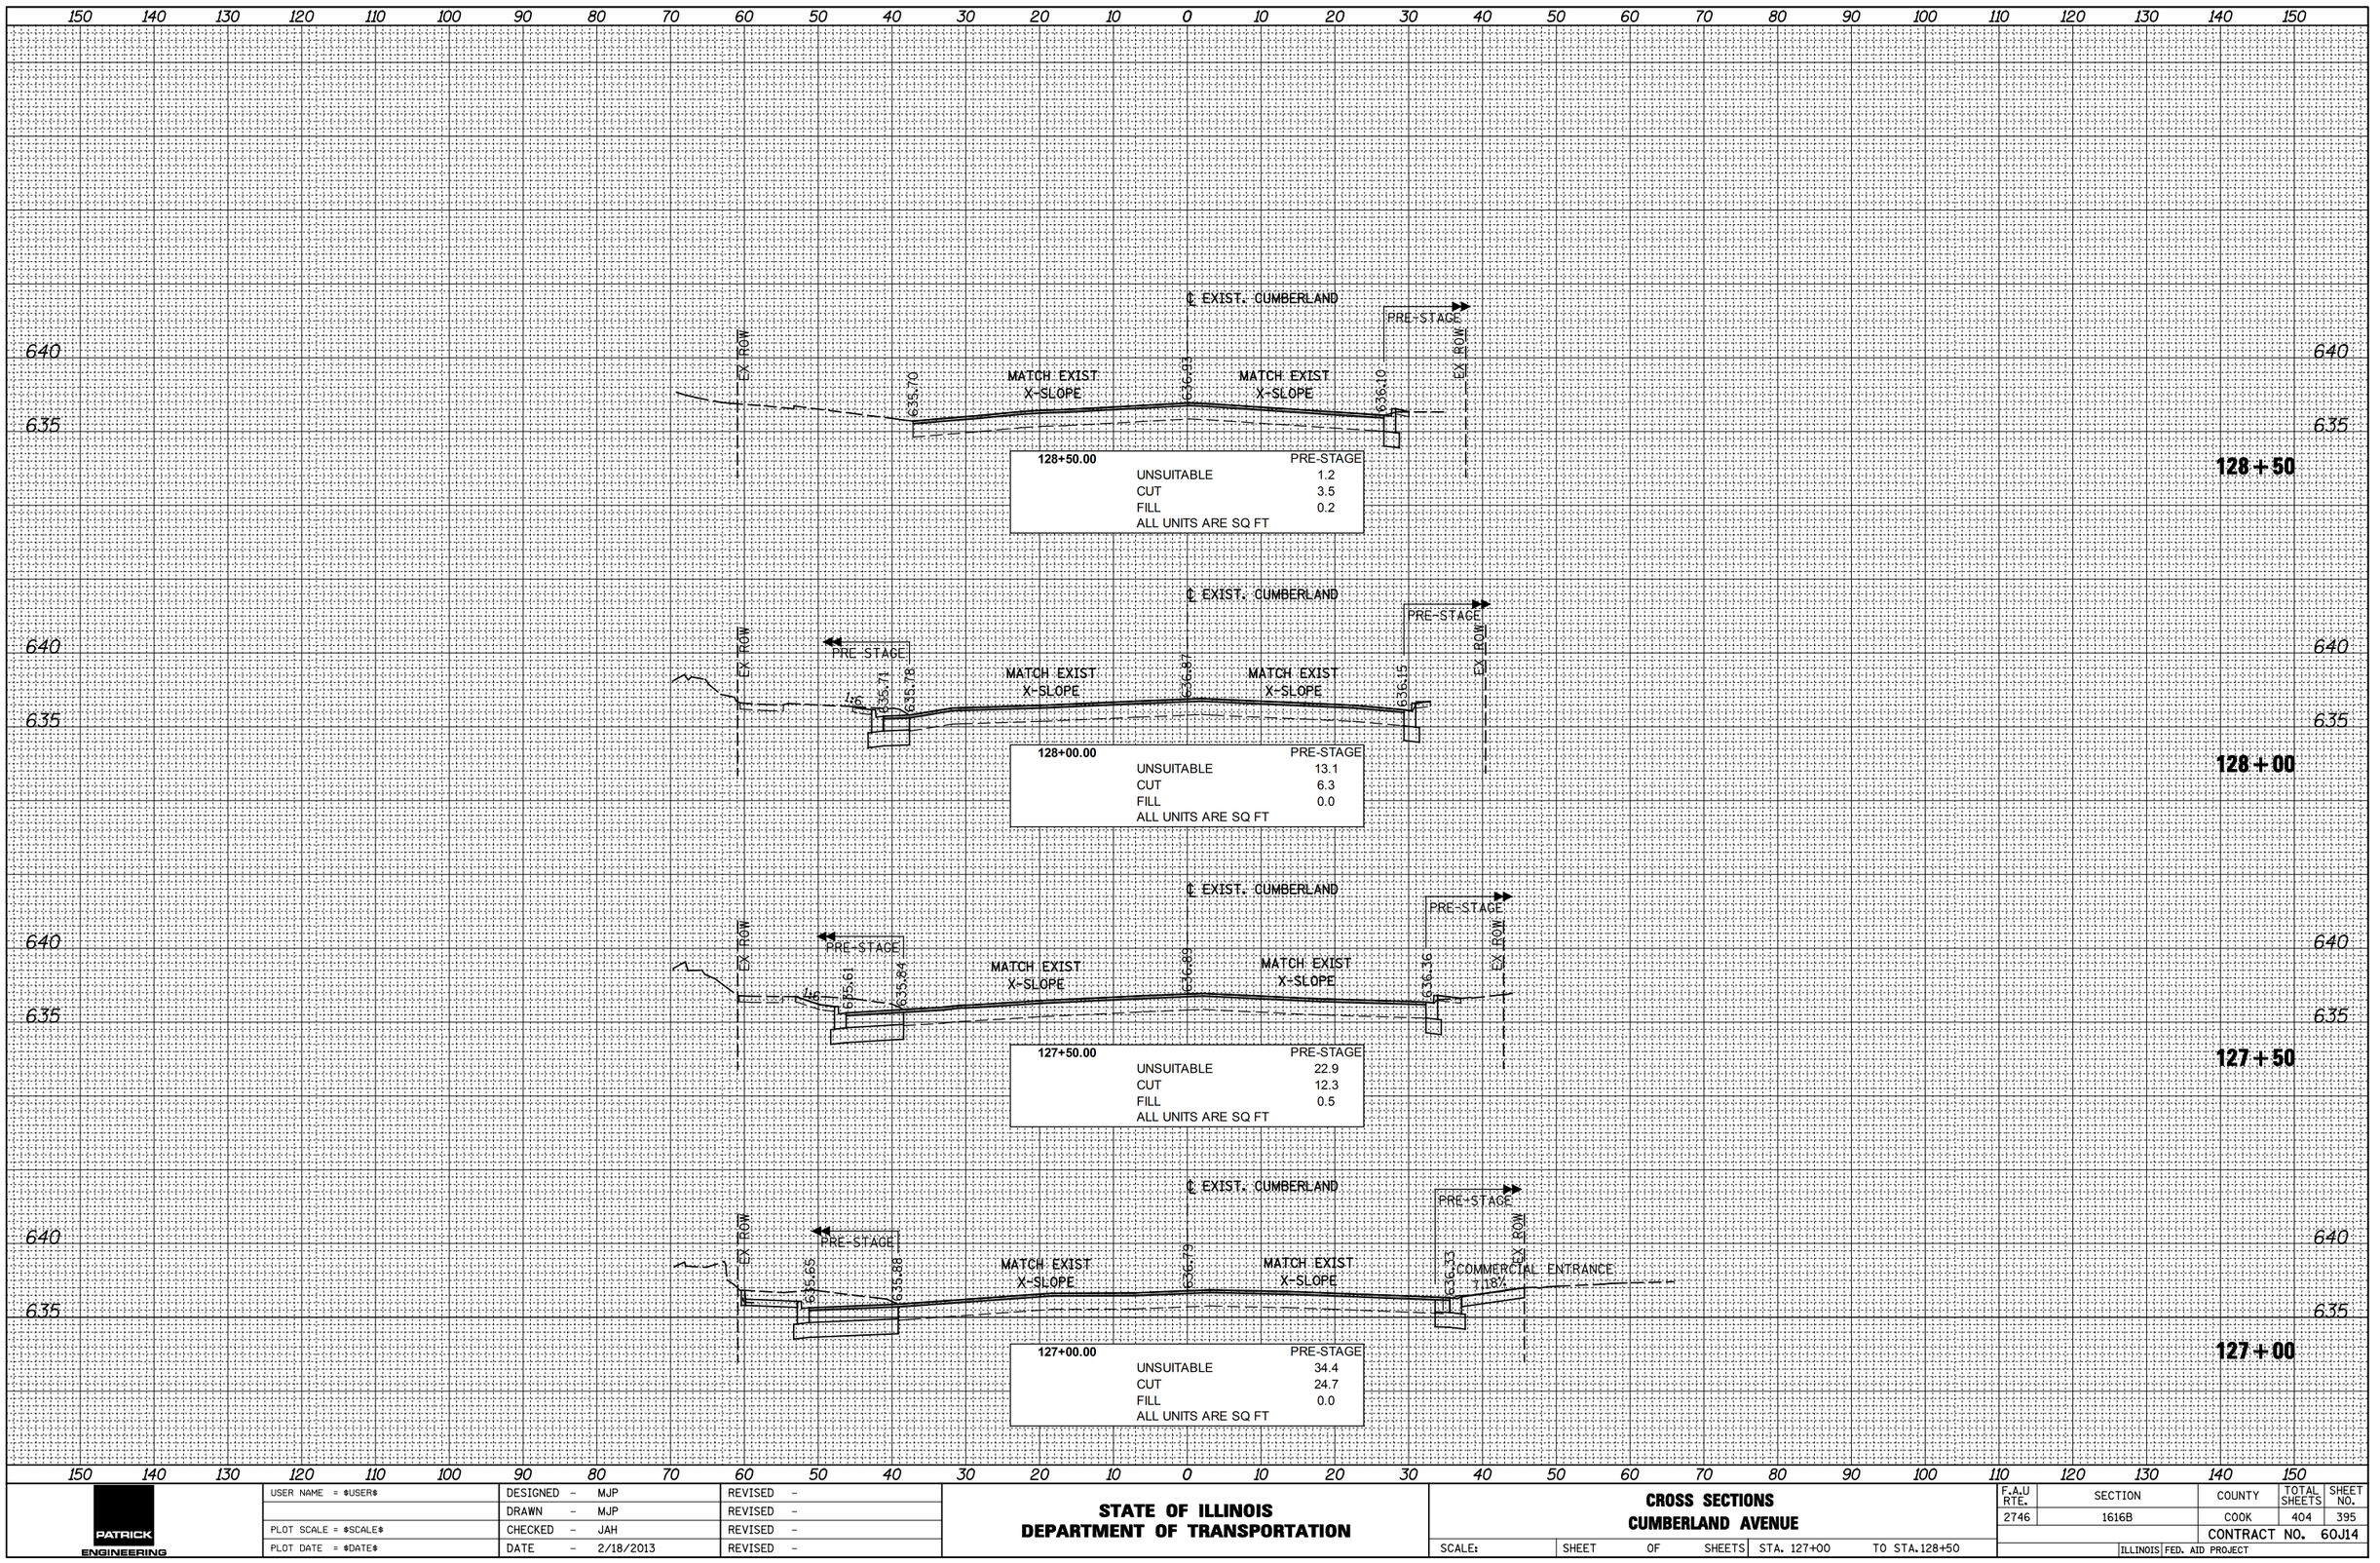


| ORIGINAL SURVEY | BY | DATE |
|---|---|---|
| SURVEYED | | |
| PLOTTED | | |
| TEMPLATE | | |
| NOTE BOOK | | |
| AREAS | | |
| NO. | AREAS CHECKED | |

PATRICK ENGINEERING

| | | | |
|---|---|---|---|
| USER NAME = $USER$ | DESIGNED – MJP | REVISED – | |
| | DRAWN – MJP | REVISED – | |
| PLOT SCALE = $SCALE$ | CHECKED – JAH | REVISED – | |
| PLOT DATE = $DATE$ | DATE – 2/18/2013 | REVISED – | |

**STATE OF ILLINOIS**
**DEPARTMENT OF TRANSPORTATION**

**CROSS SECTIONS**
**CUMBERLAND AVENUE**

SCALE: | SHEET OF SHEETS | STA. 127+00 | TO STA. 128+50

| F.A.U RTE. | SECTION | COUNTY | TOTAL SHEETS | SHEET NO. |
|---|---|---|---|---|
| 2746 | 1616B | COOK | 404 | 395 |
| | | CONTRACT NO. 60J14 | | |
| | ILLINOIS | FED. AID PROJECT | | |