1. PROP. 8' WHITE THERMO. PVT. MRK. LETTERS AND SYMBOLS (TYP.)
2. PROP. THERMO. PVT. MRK.-4" CENTER LINE, SINGLE YELLOW (TYP.)
3. PROP. THERMO. PVT. MRK.-4" CENTER LINE, DOUBLE YELLOW (TYP.)
4. PROP. THERMO. PVT. MRK.-4" EDGELINE, SOLID WHITE (TYP.)
5. PROP. THERMO. PVT. MRK.-4" SKIP-DASH, SINGLE WHITE (TYP.)
6. PROP. THERMO. PVT. MRK.-6" SOLID LINE, WHITE (TYP.)
7. PROP. THERMO. PVT. MRK.-6" DOTTED LINE, WHITE (TYP.)
8. PROP. THERMO. PVT. MRK.-6" PEDESTRIAN, 2@ 6", SOLID WHITE (TYP.)
9. PROP. THERMO. PVT. MRK.-8" GORE MARKING, SOLID WHITE (TYP.)
10. PROP. THERMO. PVT. MRK.-12" DIAGONAL, YELLOW, SPACED 75' C-C (TYP.)
11. PROP. THERMO. PVT. MRK.-12" GORE MARKING CHEVRON, WHITE (TYP.)
12. PROP. THERMO. PVT. MRK.-24" STOP LINE, WHITE (TYP.)
13. PROP. POLYUREA PVT. MRK - 4" SKIP-DASH, SINGLE WHITE (TYP.)
14. PROP. POLYUREA PVT. MRK - 6" DOTTED LINE, WHITE (TYP.).

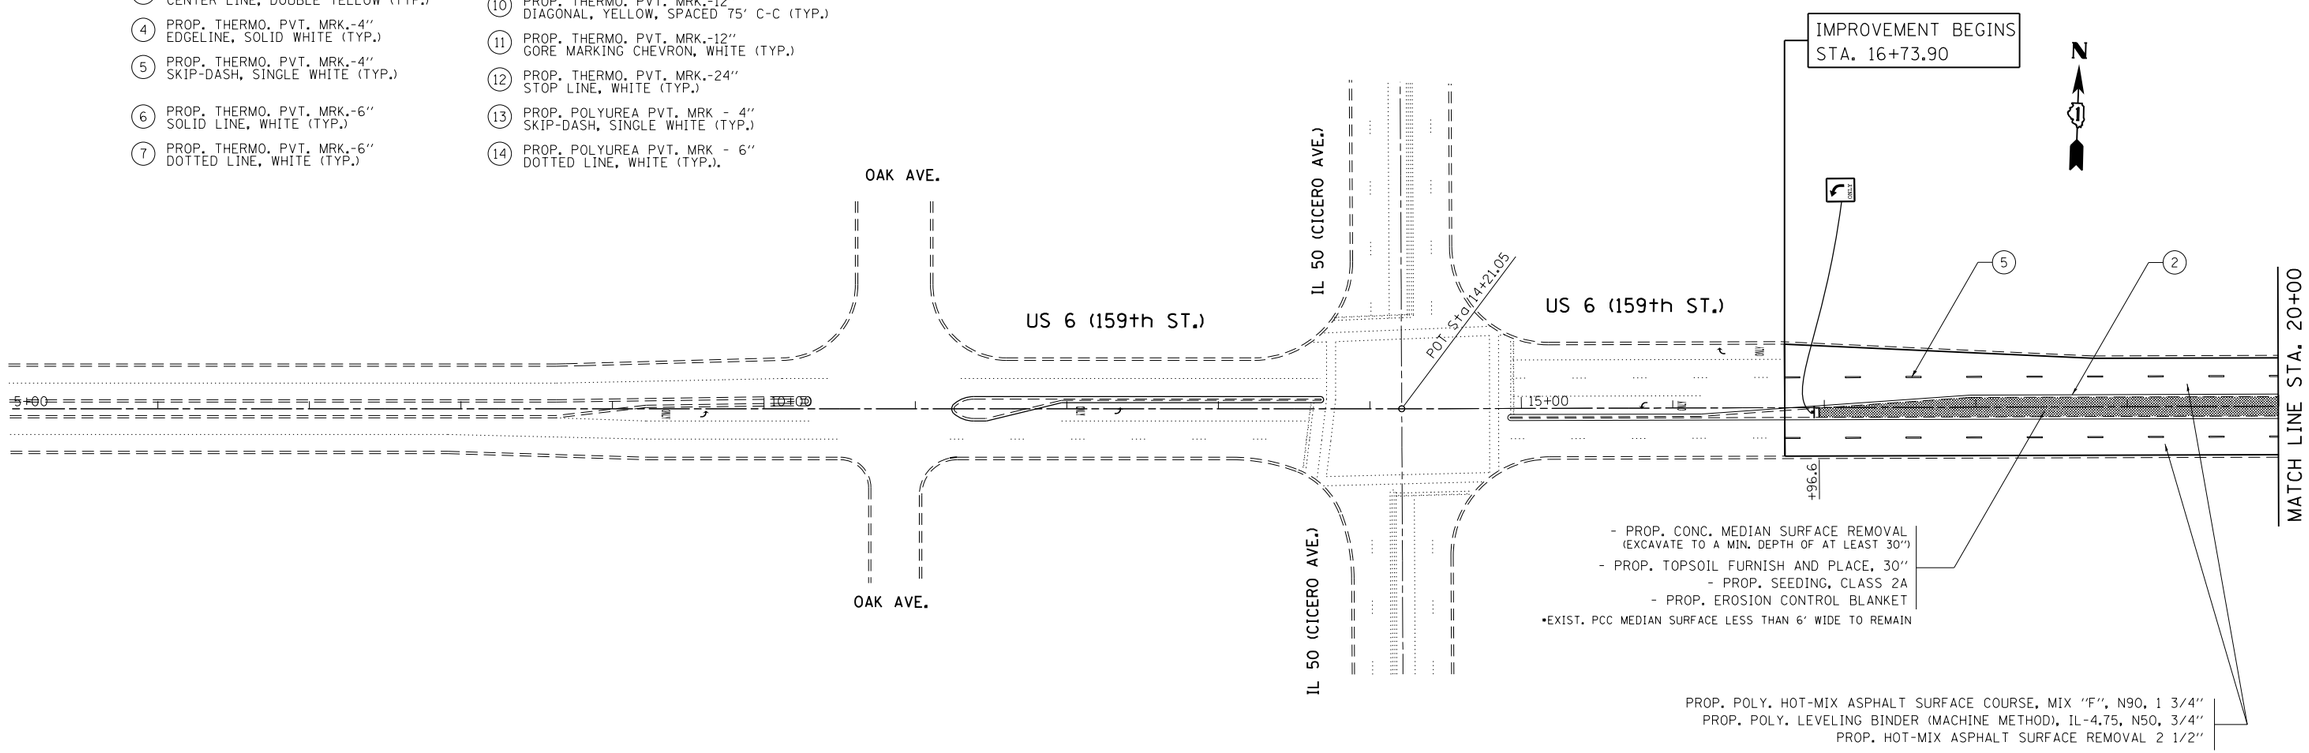

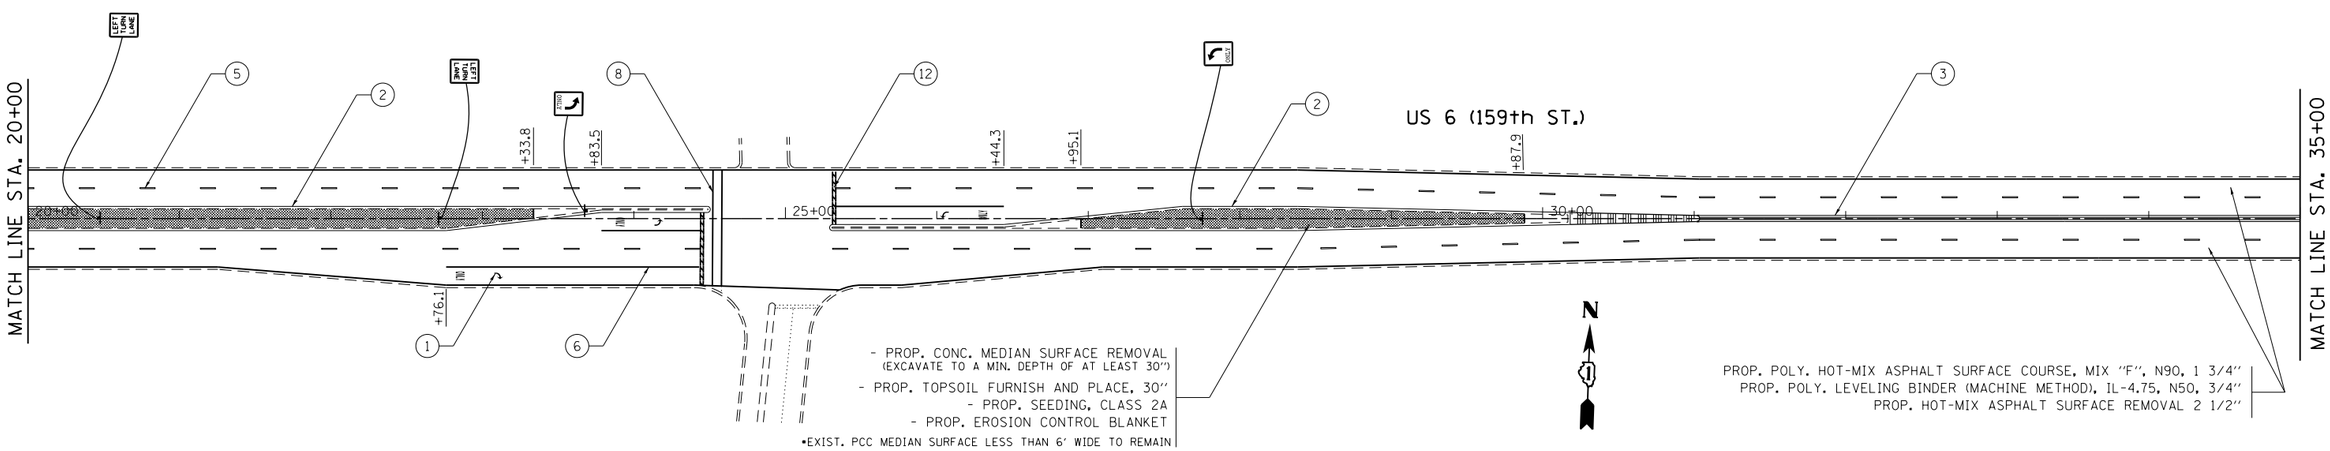

FILE NAME = c:\pw_work\pwidot\paraynoal\d0207900\D162610-sht-plan.dgn	USER NAME = paraynoal	DESIGNED -	REVISED -
		DRAWN -	REVISED -
	PLOT SCALE = 100.0000 ' / in.	CHECKED -	REVISED -
	PLOT DATE = 12/26/2012	DATE -	REVISED -

STATE OF ILLINOIS
DEPARTMENT OF TRANSPORTATION

US 6 (159TH ST.)
IL 50 (CICERO AVE.) TO I-294 (TRI-STATE TOLLWAY)

SCALE: | SHEET NO. OF SHEETS | STA. TO STA.

F.A.P. RTE.	SECTION	COUNTY	TOTAL SHEETS	SHEET NO.
351	3277 RS-4	COOK	32	8
		CONTRACT NO. 60K98		
		ILLINOIS FED. AID PROJECT		