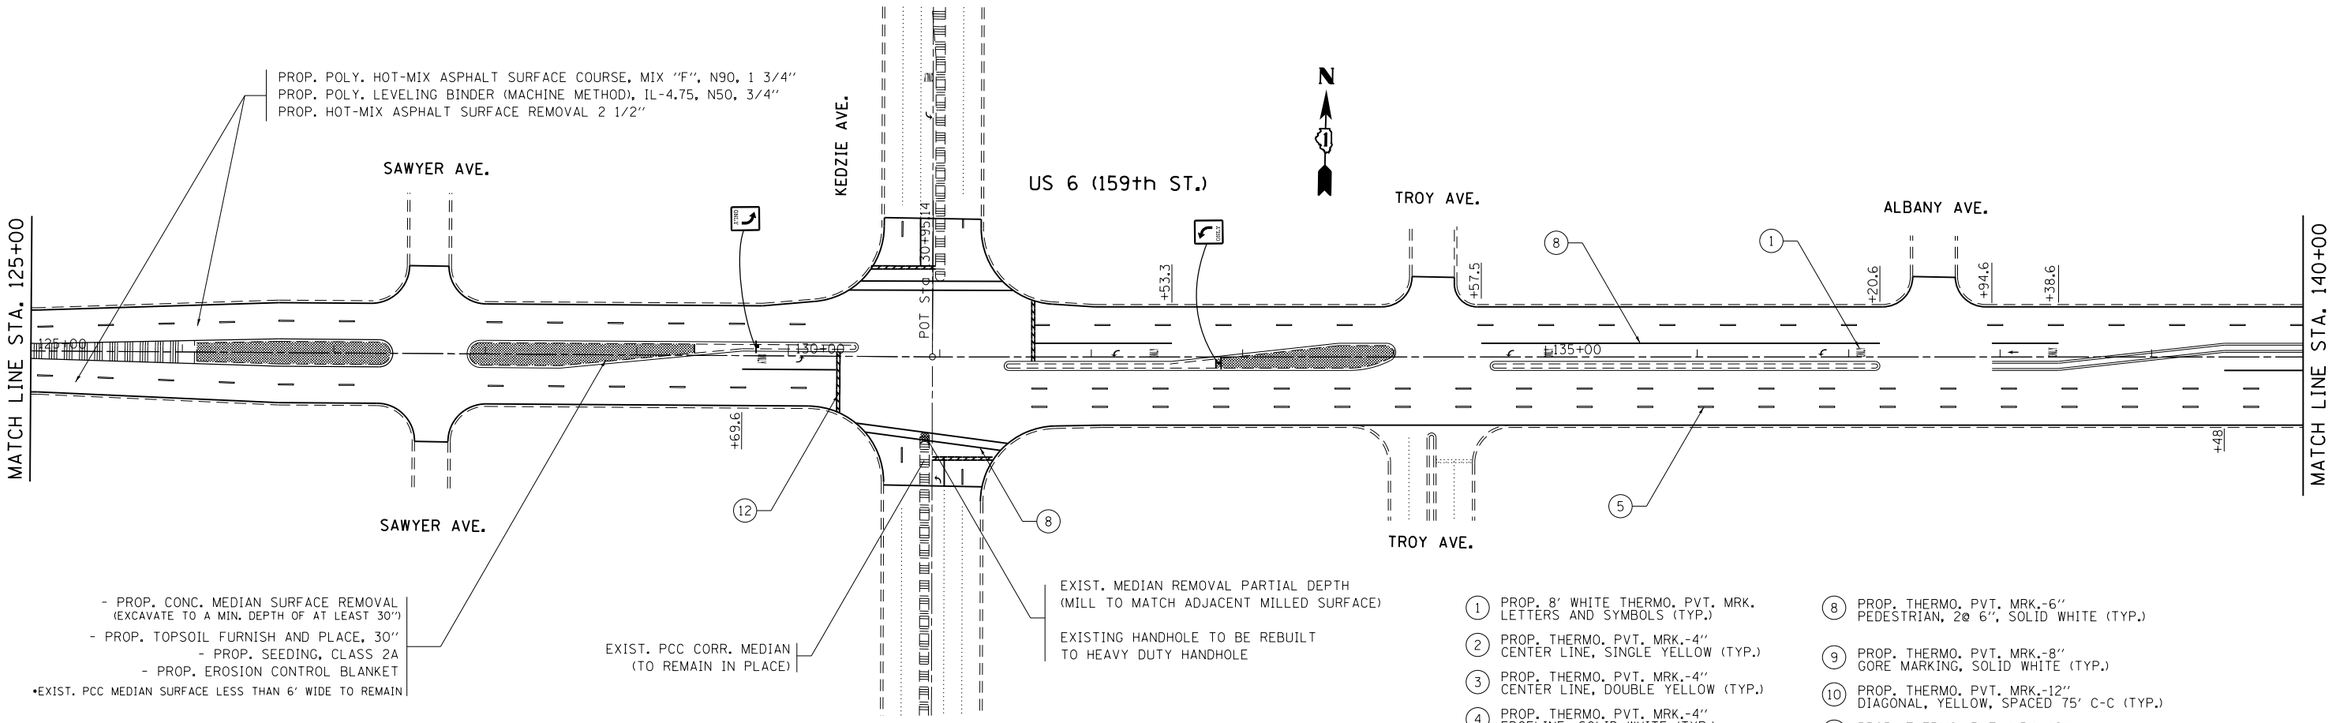

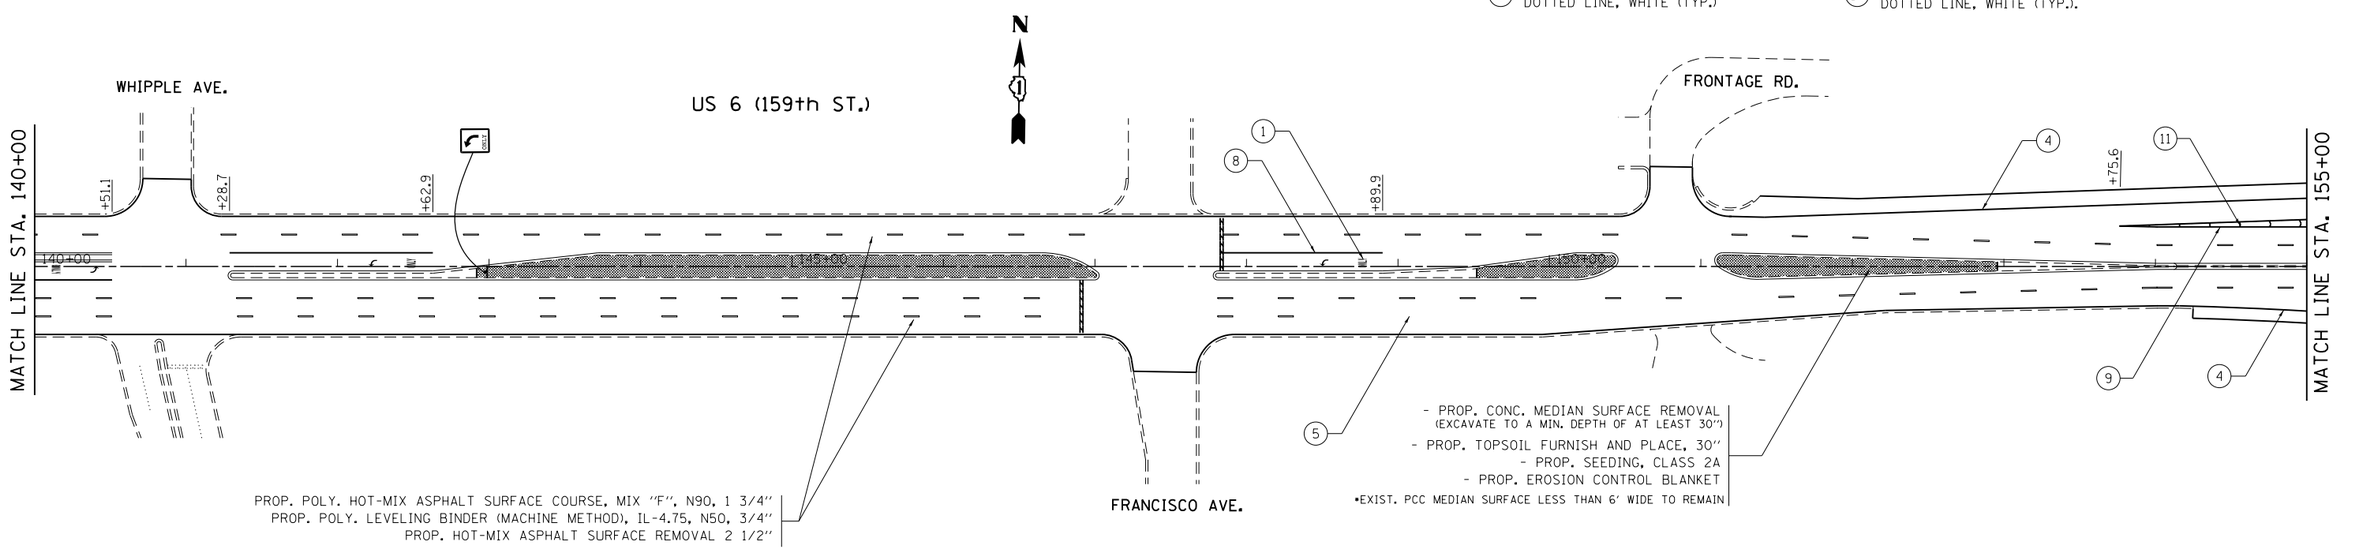

FILE NAME = c:\pw_work\pwidot\paraynoal\d0207900\D162610-sht-plan.dgn	USER NAME = paraynoal	DESIGNED -	REVISED -
		DRAWN -	REVISED -
	PLOT SCALE = 100.0000 ' / in.	CHECKED -	REVISED -
	PLOT DATE = 12/26/2012	DATE -	REVISED -

STATE OF ILLINOIS
DEPARTMENT OF TRANSPORTATION

US 6 (159TH ST.)
IL 50 (CICERO AVE.) TO I-294 (TRI-STATE TOLLWAY)

SCALE: | SHEET NO. OF SHEETS | STA. TO STA.

F.A.P. RTE.	SECTION	COUNTY	TOTAL SHEETS	SHEET NO.
351	3277 RS-4	COOK	32	13

CONTRACT NO. 60K98

ILLINOIS FED. AID PROJECT