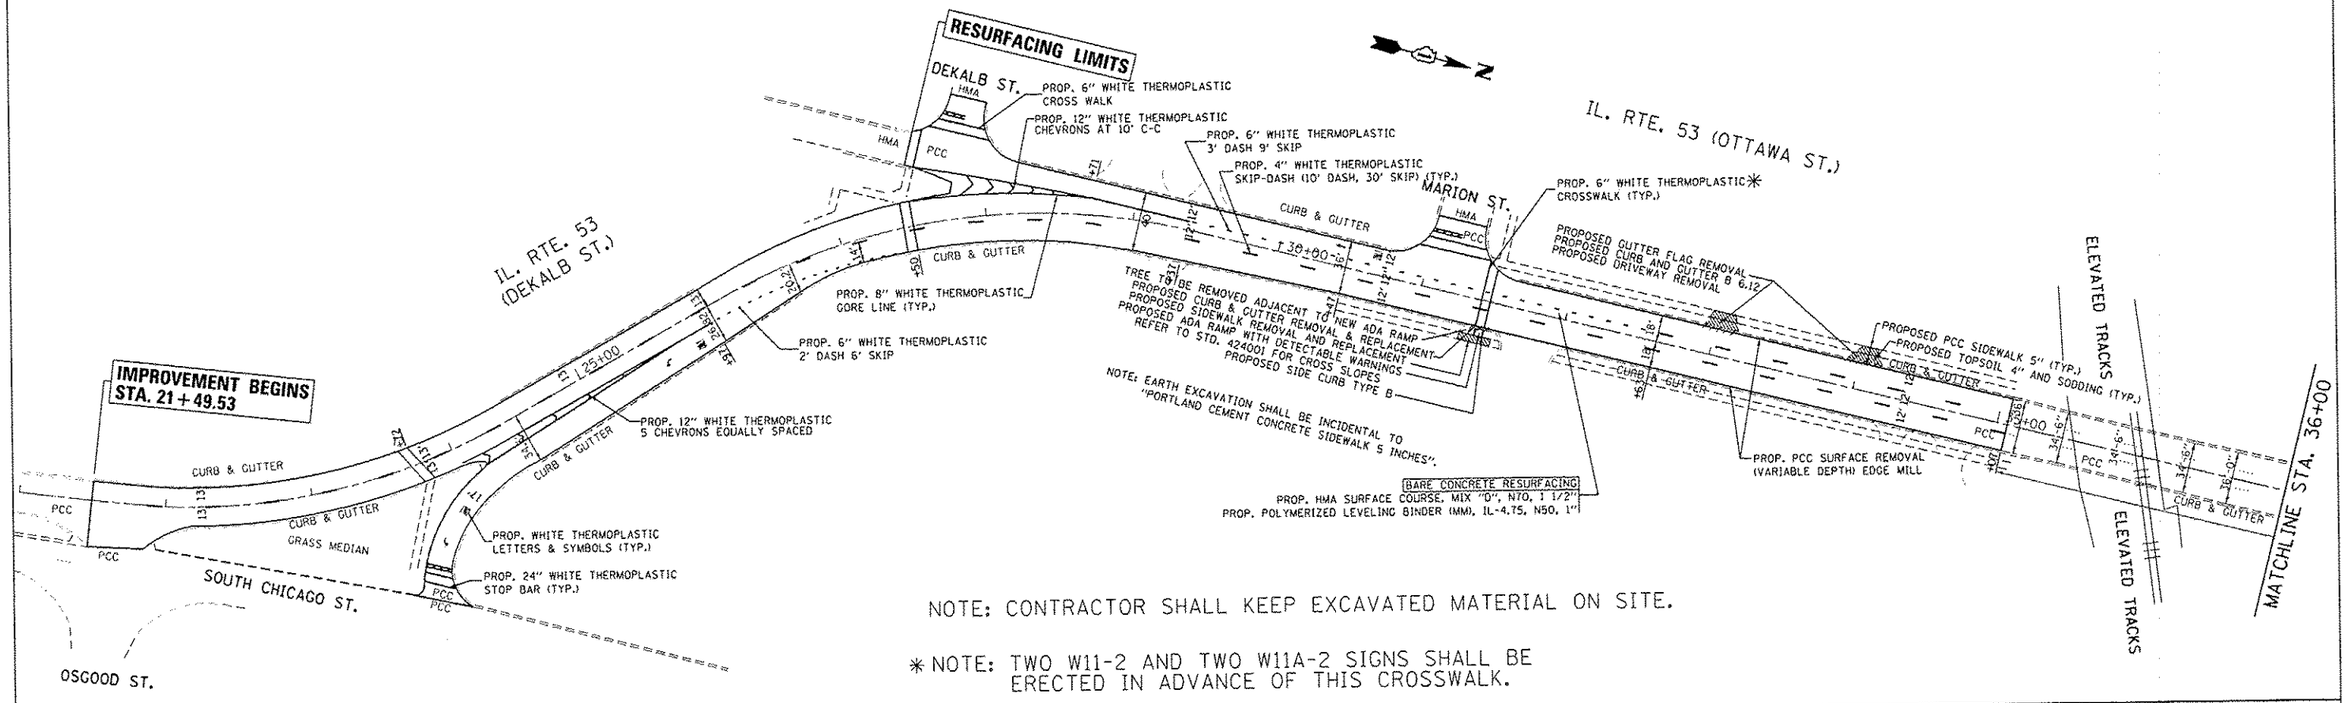

NOTE: CONTRACTOR SHALL KEEP EXCAVATED MATERIAL ON SITE.

* NOTE: TWO W11-2 AND TWO W11A-2 SIGNS SHALL BE ERECTED IN ADVANCE OF THIS CROSSWALK.

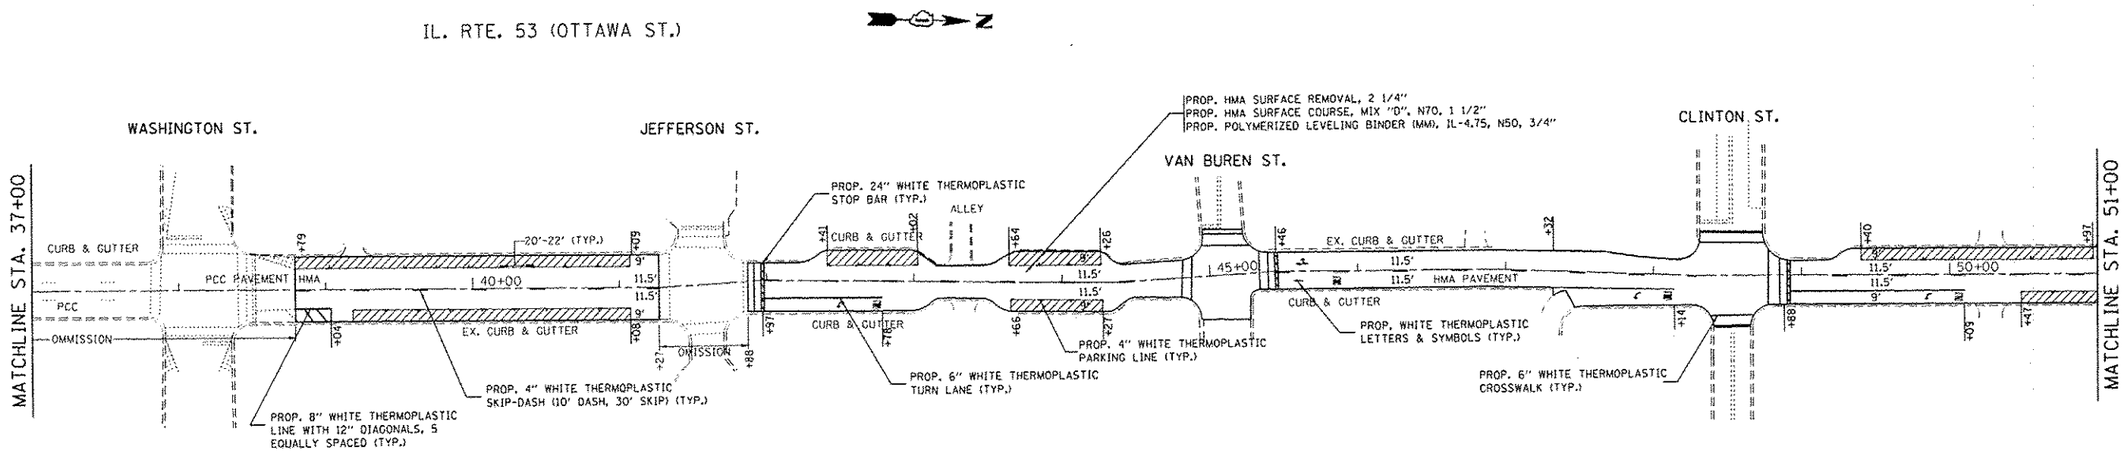

NOTES:

LIMIT OF RESURFACING ON SIDE-STREETS SHALL BE AS SHOWN ON THE PLANS OR AS DIRECTED BY THE ENGINEER.

ALL FINAL PAVEMENT MARKINGS SHALL BE THERMOPLASTIC (OF THE EXTRUDED TYPE) AND SHOULD BE PLACED IN ACCORDANCE WITH "DISTRICT ONE TYPICAL PAVEMENT MARKINGS" DETAIL, (TC-13).

ALL RAISED REFLECTIVE PAVEMENT MARKERS SHALL BE PLACED IN ACCORDANCE WITH THE DISTRICT ONE "TYPICAL APPLICATIONS RAISED REFLECTIVE PAVEMENT MARKER DETAIL", (TC-11).

PARKING LANE RESURFACING
PROP. HMA SURFACE REMOVAL, 1 1/2"
PROP. HMA SURFACE COURSE, MIX "D", N70, 1 1/2"

FILE NAME = c:\pw_work\pwidot\obrauch\d0251847\D013581-sht-plan.dgn	USER NAME = obrauch	DESIGNED -	REVISED 3/8/13 AHA	**STATE OF ILLINOIS DEPARTMENT OF TRANSPORTATION**
		DRAWN -	REVISED -	
	PLOT SCALE = 50.0000 ' / in.	CHECKED -	REVISED -	
	PLOT DATE = 3/8/2013	DATE -	REVISED -	

US 6 /IL ROUTE 53 (JACKSON ST. TO OSGOOD ST.)
ENVIRONMENTAL SURVEY REQUEST EXHIBIT

SCALE: 1" = 100' | SHEET NO. OF SHEETS | STA. 21+00.00 TO STA. 51+00.00

F.A.P. RTE.	SECTION	COUNTY	TOTAL SHEETS	SHEET NO.
112	2010-153-RS	WILL	30	10
		CONTRACT NO. 60N45		
	ILLINOIS	FED. AID PROJECT		