F.A. RTE.	SECTION	COUNTY	TOTAL SHEETS	SHEET NO.
348	2011-080-RS	COOK	44	1
FED. ROAD DIST. NO 1	ILLINOIS	CONTRACT NO. 60R07		

STATE OF ILLINOIS
DEPARTMENT OF TRANSPORTATION
DIVISION OF HIGHWAYS

PROPOSED
HIGHWAY PLANS

FAP 348 (IL 43/HARLEM AVENUE)
SECTION 2011–080–RS
IL 72/HIGGINS ROAD TO OAKTON STREET
RESURFACING (3P)
COOK COUNTY
C–91–033–12

FOR INDEX OF SHEETS, SEE SHEET NO. 2

IMPROVEMENT LOCATED IN THE VILLAGE OF NILES AND CITY OF CHICAGO

DESIGN DESIGNATION:

SPEED LIMIT: 30 TO 35 M.P.H.

2009 ADT = 35,900

D–91–033–12

LOCATION OF SECTION INDICATED THUS:–

R 12–13 E

T 40–41 N

IMPROVEMENT ENDS STA. 273+49

IMPROVEMENT BEGINS STA. 115+83

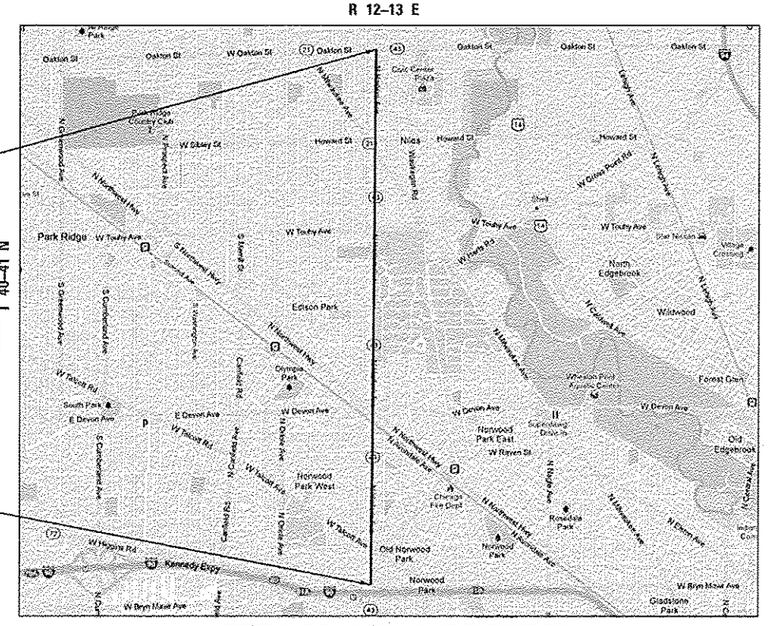

NORWOOD PARK, MAINE, AND NILES TOWNSHIPS

N

HRGreen

420 NORTH FRONT STREET, SUITE 100 | McHENRY, ILLINOIS 60050
Phone: 815.385.1778 | Toll Free: 800.720.7805 | Fax: 815.385.1781 | HRGreen.com
ILLINOIS PROFESSIONAL DESIGN FIRM #184-001322

100' 200' 300' — 1" = 100'
10' 20' 30' — 1" = 10'
50' 100' — 1" = 50'
50' 100' — 1" = 40'
50' 100' — 1" = 30'
50' 100' — 1" = 20'

FULL SIZE PLANS HAVE BEEN PREPARED USING STANDARD ENGINEERING SCALES. REDUCED SIZED PLANS WILL NOT CONFORM TO STANDARD SCALES. IN MAKING MEASUREMENTS ON REDUCED PLANS, THE ABOVE SCALES MAY BE USED.

J.U.L.I.E.
JOINT UTILITY LOCATION INFORMATION FOR EXCAVATION
1–800–892–0123
OR 811
CHICAGO UTILITY ALERT NETWORK
1–312–744–7000

OMISSIONS:
STA. 164+08 TO STA. 164+92
STA. 167+63 TO STA. 168+46
STA. 170+41 TO STA. 171+22
STA. 247+76 TO STA. 248+29

STATE OF ILLINOIS
DEPARTMENT OF TRANSPORTATION
DIVISION OF HIGHWAYS

SUBMITTED February 6 20 13
John Fortmann
DEPUTY DIRECTOR OF HIGHWAYS, REGION ENGINEER

March 22 20 13
John D. Baranzelli P.E. for
acting ENGINEER OF DESIGN AND ENVIRONMENT

March 22 20 13
Omer Osman P.E. for
DIRECTOR OF HIGHWAYS, CHIEF ENGINEER

PROFESSIONAL ENGINEER'S SIGN & SEAL

Christopher M. Hartke

EXPIRES: 11-30-2013

CHRISTOPHER M. HARTKE
062-057795
LICENSED PROFESSIONAL ENGINEER
STATE OF ILLINOIS

(HRGREEN) PROJECT ENGINEER: CHRISTOPHER HARTKE (815) 385–1778

(IDOT) PROJECT MANAGER: KEN ENG (847) 705–4247

CONTRACT NO. 60R07

GROSS LENGTH OF IMPROVEMENT = 15,766 FT. = 2.99 MILE

NET LENGTH OF IMPROVEMENT = 15,465 FT. = 2.93 MILE

PRINTED BY THE AUTHORITY OF THE STATE OF ILLINOIS