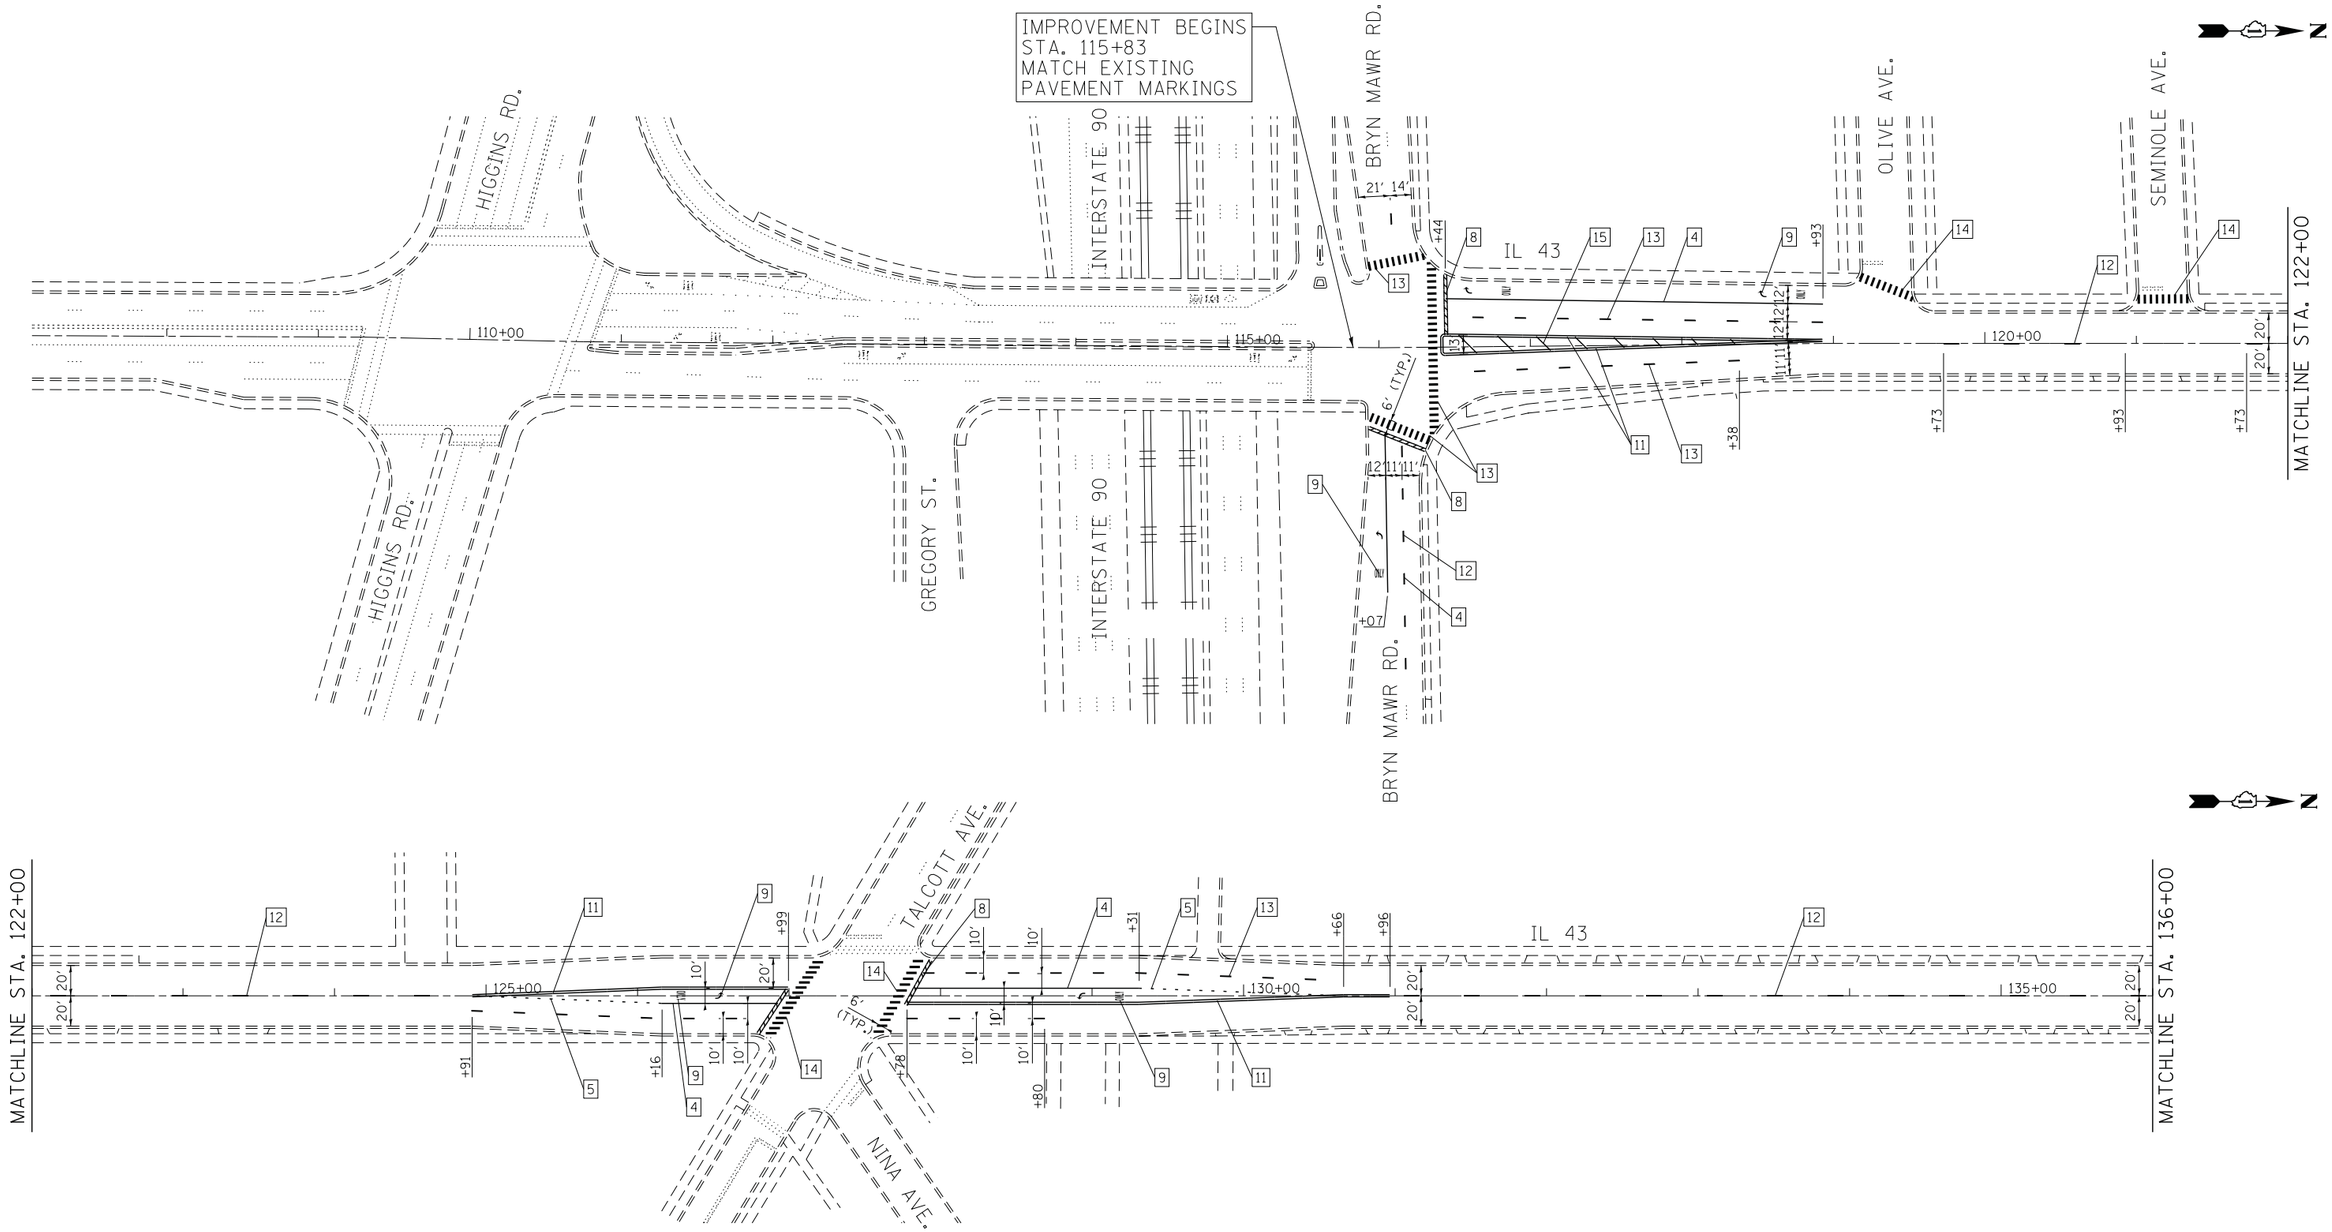

IDOT DISTRICT 1 LEGEND

1. LINE 4" (DOUBLE YELLOW SOLID LINES, 11" C-C)
2. LINE 4" (WHITE LANE LINE - 10' DASH, 30' SKIP)
3. LINE 4" (WHITE SOLID LINE)
4. LINE 6" (WHITE SOLID LINE)
5. LINE 6" (WHITE LANE LINE - 2' DASH, 6' SKIP)
6. LINE 12" (WHITE SOLID LINE)
7. LINE 12" (YELLOW DIAGONAL LINE, 75' C-C OR 5 MIN)
8. LINE 24" (WHITE STOP BAR)
9. LETTERS AND SYMBOLS (TYP.) (SEE NOTE 3)
10. LINE 4" (YELLOW SOLID LINE)

CITY OF CHICAGO LEGEND

11. LINE 4" (DOUBLE YELLOW SOLID LINES, 8" C-C)
12. LINE 4" (YELLOW LANE LINE - 6' DASH, 18' SKIP)
13. LINE 4" (WHITE LANE LINE - 6' DASH, 18' SKIP)
14. LINE 24" (WHITE CROSSWALK LINE, 2' SPACING)
15. LINE 12" (YELLOW DIAGONAL LINE, 20' C-C OR 5 MIN)

NOTES:

1. ALL PAVEMENT MARKINGS SHALL BE THERMOPLASTIC UNLESS OTHERWISE SPECIFIED.
2. RAISED REFLECTIVE PAVEMENT MARKERS SHALL BE USED NORTH OF TOUHY AVE. INTERSECTION (STA. 222+00) TO THE PROJECT LIMITS. SEE DISTRICT DETAIL TC-11.
3. CITY OF CHICAGO PAVEMENT MARKINGS SHALL BE USED FROM STA. 115+83 TO STA. 222+00. SEE DISTRICT DETAIL TC-24.

50 0 50 100
SCALE IN FEET

HRGreen.com
Illinois Professional Design Firm
184-001322

USER NAME = spernal	DESIGNED - CMH	REVISED -	
	DRAWN - SMP	REVISED -	
PLOT SCALE = 1':50'	CHECKED - TEH	REVISED -	
PLOT DATE = 2/6/2013	DATE - 2/6/13	REVISED -	

STATE OF ILLINOIS
DEPARTMENT OF TRANSPORTATION

PAVEMENT MARKING PLAN
ILLINOIS ROUTE 43 (IL RTE. 72 TO OAKTON ST.)

SCALE: 1"=50' | SHEET NO. 1 OF 6 SHEETS | STA. 115+83 TO STA. 136+00

F.A. RTE.	SECTION	COUNTY	TOTAL SHEETS	SHEET NO.
348	2011-080-RS	COOK	44	15
		CONTRACT NO. 60R07		

FED. ROAD DIST. NO. | ILLINOIS | FED. AID PROJECT

COMPANY NAME:
PROJECT CONTACT:
CLIENT:
DATE PLOTTED: 2/6/2013 9:30:49 PM
FILE NAME: 86100196.15-pm-01.dgn
PLOT DRIVER: pdf.plt
PEN TABLE: standard-trans.tbl

86100196.15
86100196.15
86100196.15-pm-01.dgn