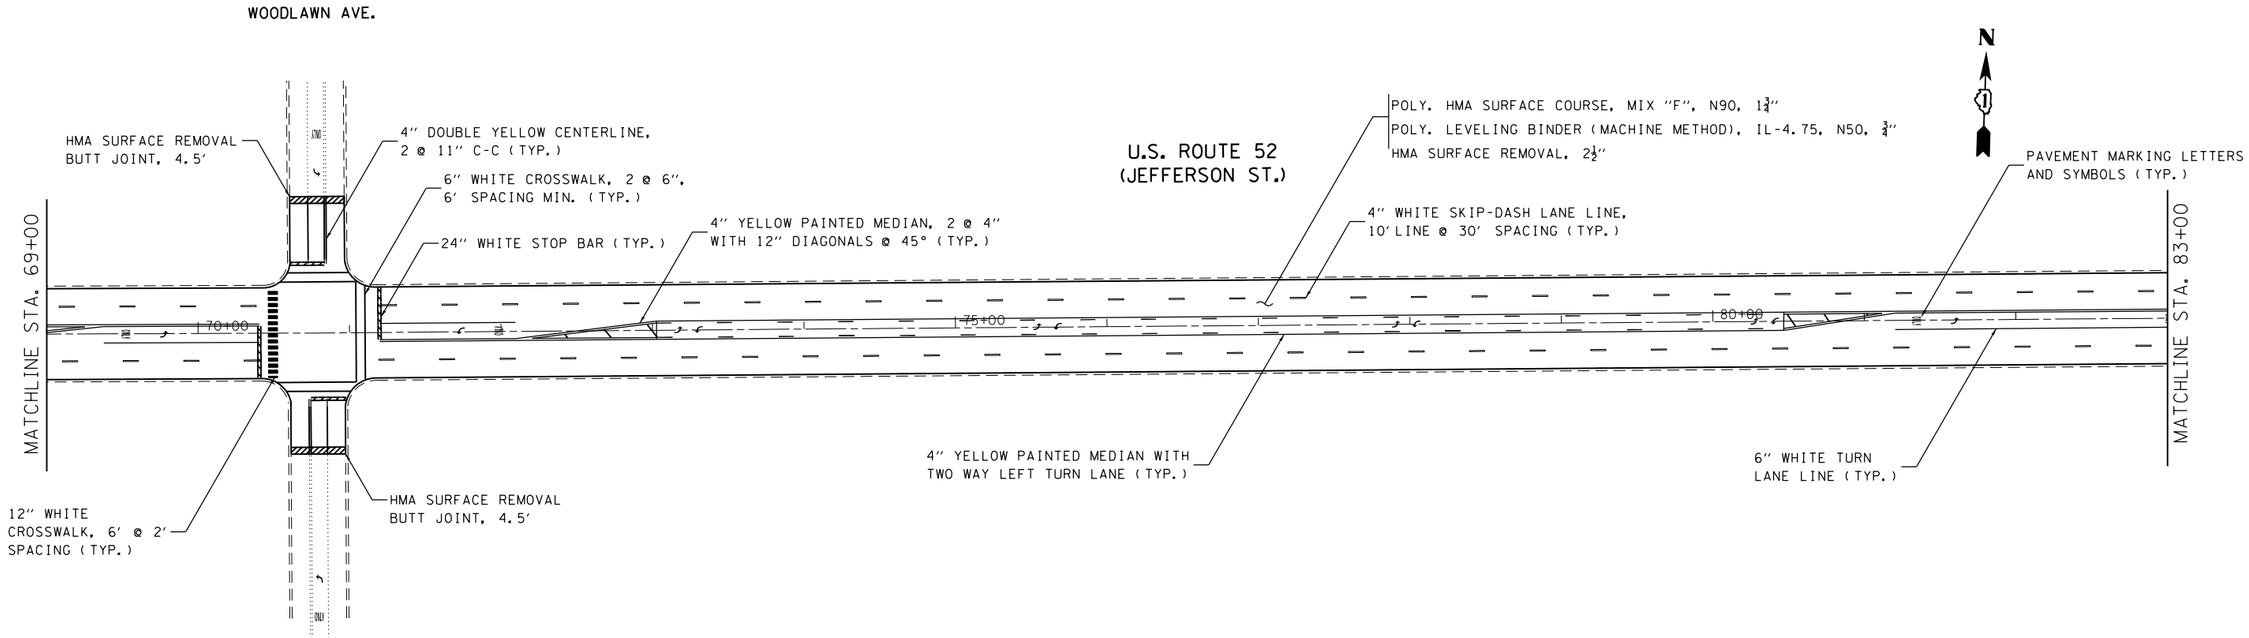

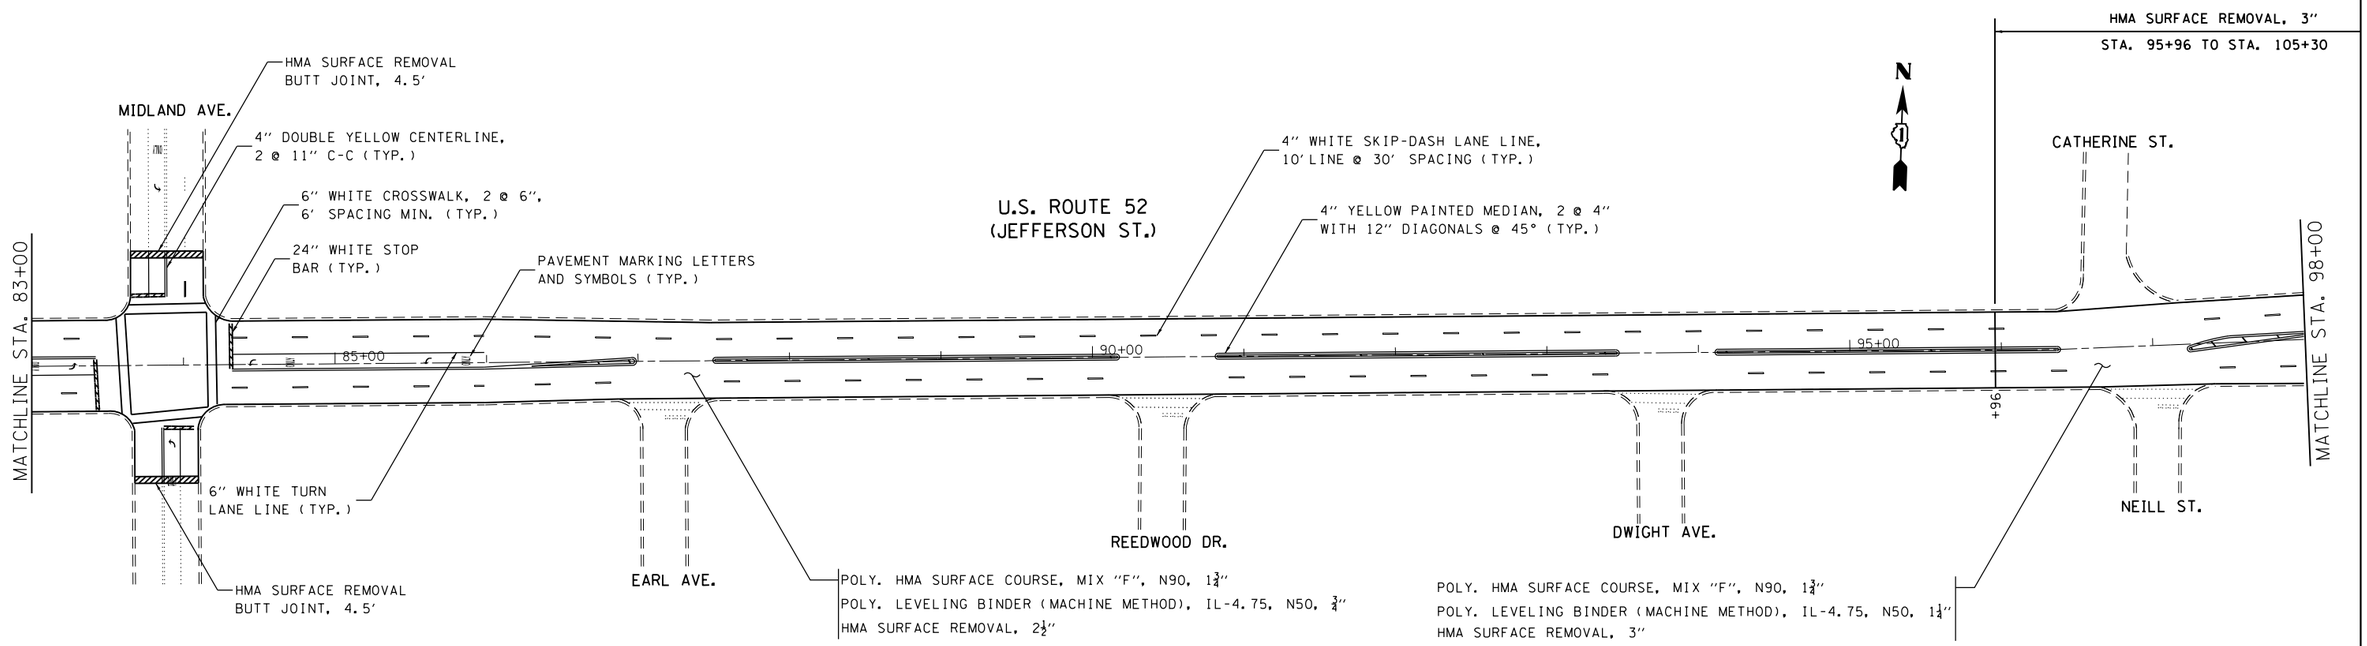

FILE NAME = c:\pw_work\pwidot\iroumecb\d0323711\D111213-sht-plan.dgn	USER NAME = iroumecb	DESIGNED -	REVISED -	STATE OF ILLINOIS DEPARTMENT OF TRANSPORTATION	PROPOSED ROADWAY AND PAVEMENT MARKING PLAN U.S. RTE. 52 (JOYCE RD – RAYNOR AVE)	F.A.P. RTE.	SECTION	COUNTY	TOTAL SHEETS / SHEET NO.
	PLOT SCALE = 100.0000 ' / in.	DRAWN -	REVISED -			607	128RS-2	WILL	27 / 8
$MODELNAME$	PLOT DATE = 1/16/2013	CHECKED -	REVISED -					CONTRACT NO. 60V93	
		DATE -	REVISED -		SCALE: 1"=50' / SHEET 3 OF 4 SHEETS / STA. 69+00 TO STA. 98+00			ILLINOIS / NON FED. AID PROJECT	