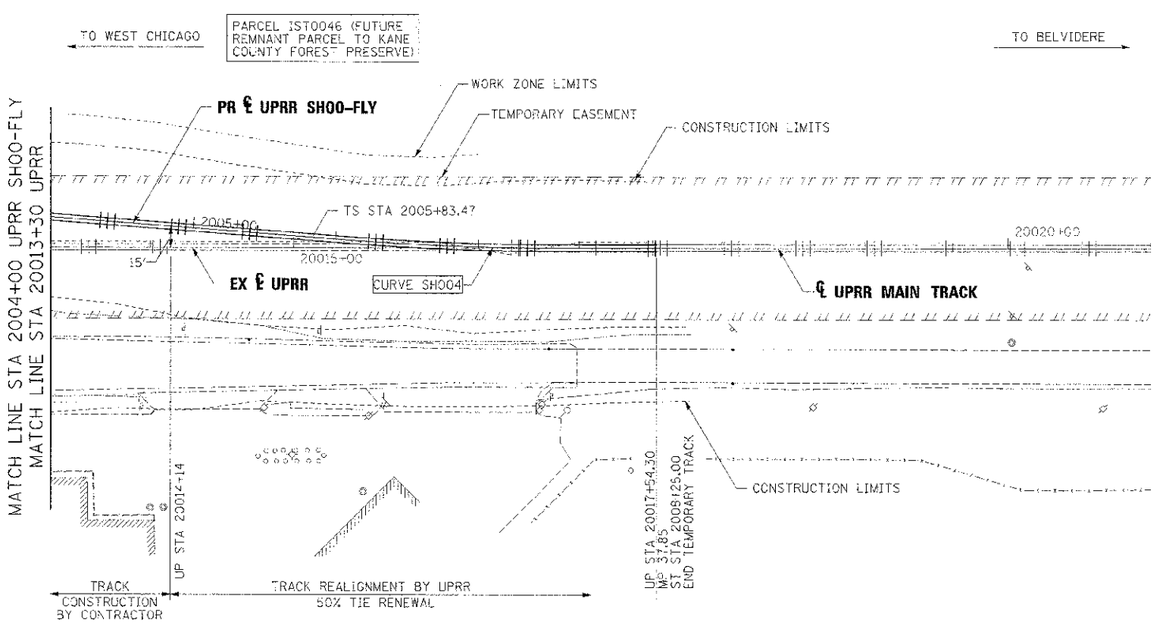

NOTE

FOR CURVE DATA SEE ALIGNMENT PLANS, SHT 47

FOR EARTHWORK CROSS SECTIONS, SEE UPRR STAGED CROSS SECTIONS

FOR PROPOSED BRIDGE, SEE TEMPORARY SHOO-FLY BRIDGE PLANS

TRACK MATERIAL TO BE SUPPLIED BY UPRR PER SPECIAL PROVISION 05050

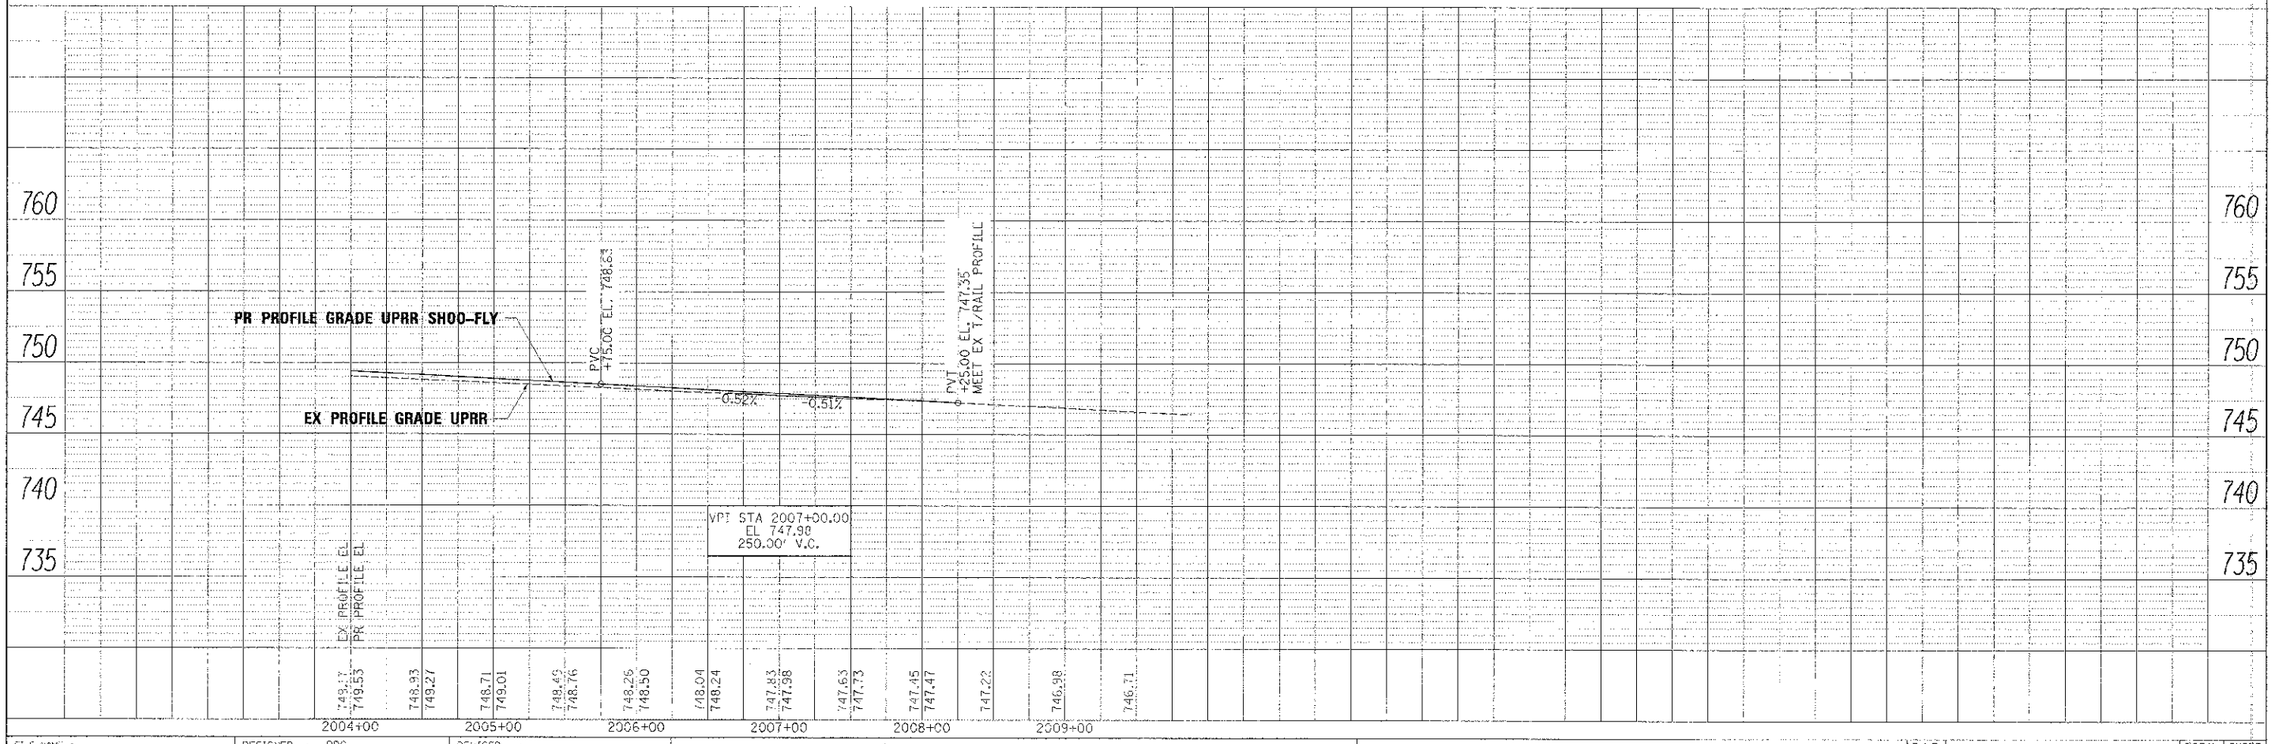

FILE NAME = ...\M1635HB-sht-xsec-graphpr-05.dgn	DESIGNED - RDC	REVISED -	benesch engineers · scientists · planners
USER NAME = talone	DRAWN - TMB	REVISED -	STATE OF ILLINOIS DEPARTMENT OF TRANSPORTATION
PLOT DATE = 2/26/2013	CHECKED - JMM	REVISED -	PLAN AND PROFILE – UPRR SHOO-FLY BELVIDERE SUBDIVISION MP 37.79
	DATE - 01/18/2013	REVISED -	SCALE: 1"=50' SHEET NO. 6 OF 5 SHEETS STA.2001+30.00TO STA.2001+17.59

F.A.P. RTE.	SECTION	COUNTY	TOTAL SHEETS	SHEET NO.
361	06-00214-18-RP	KANE	451	59

CONTRACT NO. 63598

ILLINOIS FED. AID PROJECT