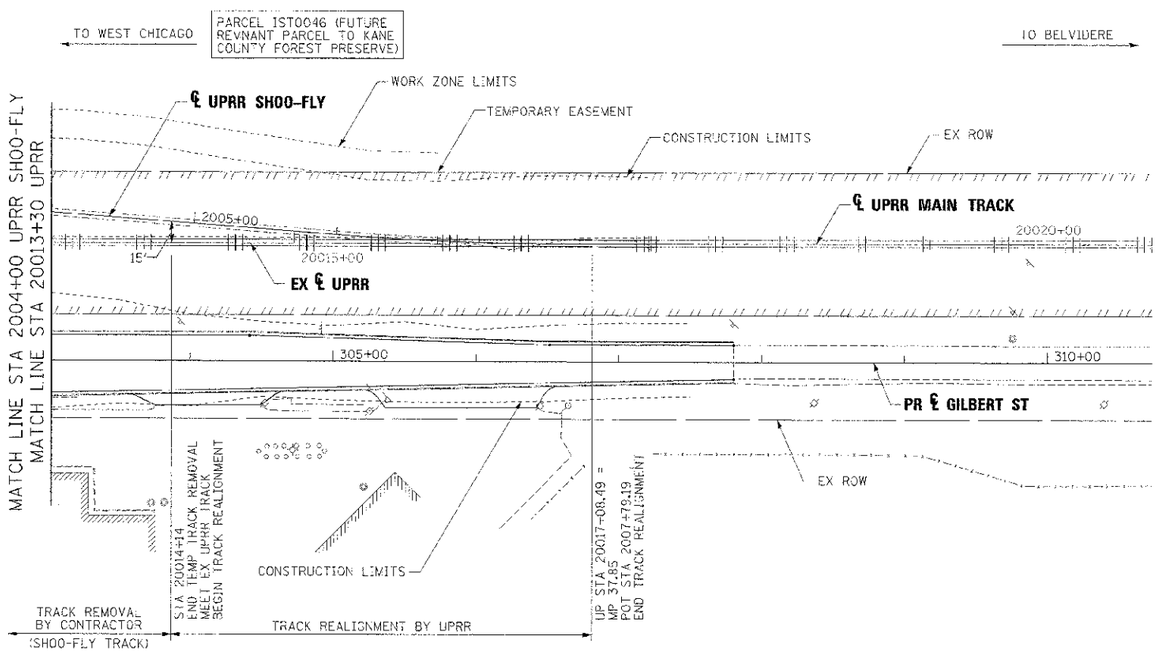

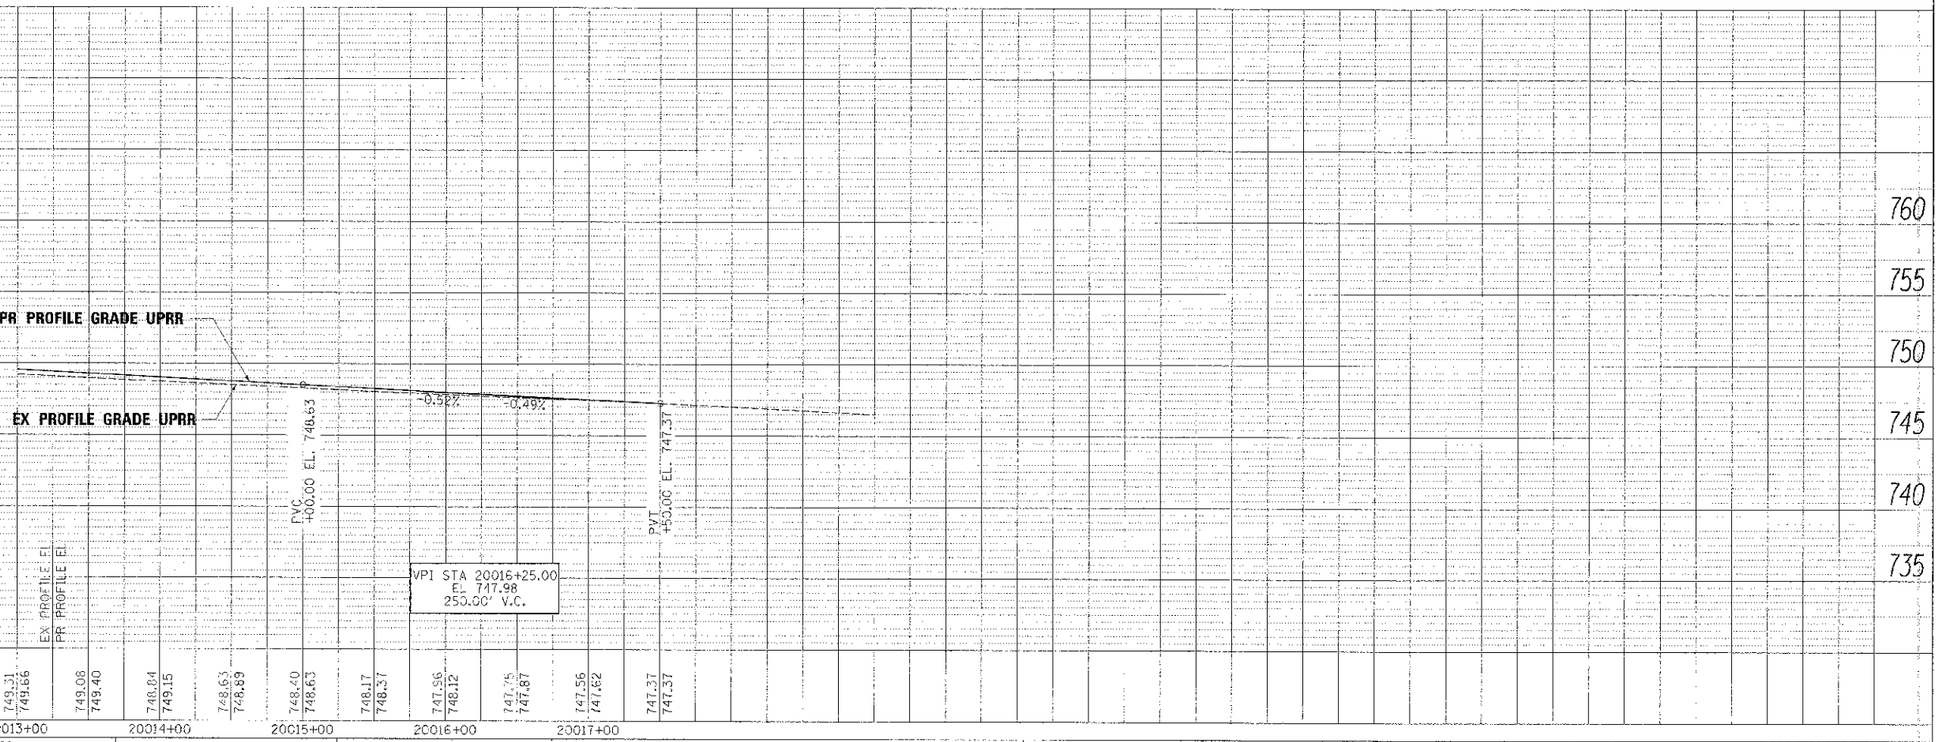

NOTE

FOR CURVE DATA SEE ALIGNMENT PLANS, SHT 47

FOR EARTHWORK CROSS SECTIONS, SEE UPRR STAGED CROSS SECTIONS

FOR PROPOSED BRIDGE, SEE UPRR BRIDGE PLANS

TRACK MATERIAL TO BE SUPPLIED BY UPRR PER SPECIAL REVISION 05050

FILE NAME - ...\C16\PSB-plan-use-sheet-1-26.dgn	DESIGNED - ROC	REVISED -
USER NAME - kstenik	DRAWN - TMB	REVISED -
PLOT DATE - 2/25/2013	CHECKED - JMM	REVISED -
	DATE - 01/18/2013	REVISED -

benesch engineers · scientists · planners

STATE OF ILLINOIS
DEPARTMENT OF TRANSPORTATION

PLAN AND PROFILE – UPRR IN-LINE
BELVIDERE SUBDIVISION MP 37.79

SCALE: 1"=50' | SHEET NO. 8 OF 9 SHEETS | STA.2004+00.00TO STA.2009+88.29

F.A.P. RTE.	SECTION	COUNTY	TOTAL SHEETS	SHEET NO.
361	06-00214-18-RP	KANE	451	61
		CONTRACT NO. 63598		
		ILLINOIS	FED. AID PROJECT	