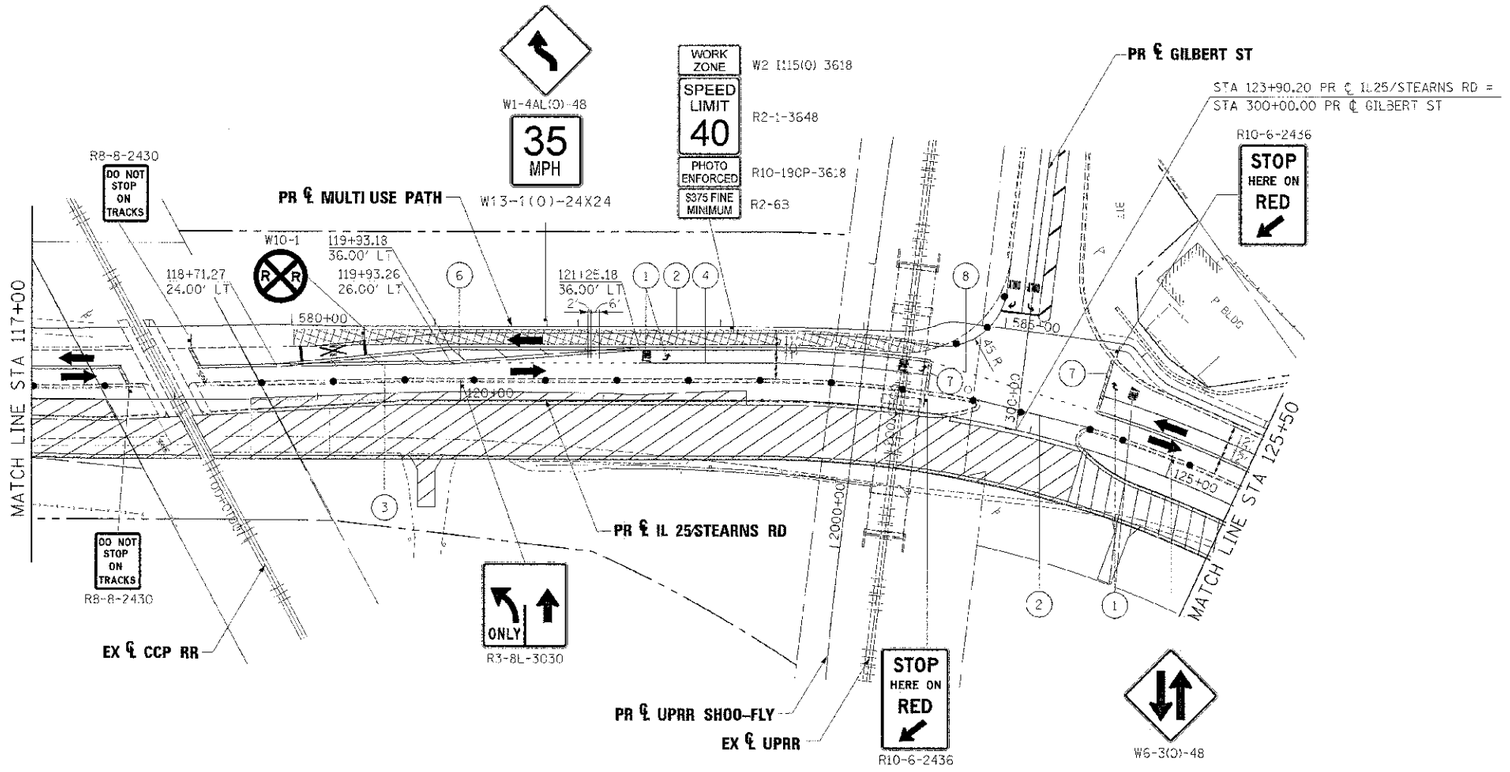

LEGEND

- WORK AREA
- BRIDGE WORK AREA
- TEMPORARY PAVEMENT PLACED PREVIOUS STAGE
- TEMPORARY PAVEMENT PLACED THIS STAGE
- FLASHING ARROW BOARD
- TRAFFIC LANE
- TYPE III BARRICADES
- TEMPORARY SIGN
- IMPACT ATTENUATOR
- DRUMS w/ STEADY BURN BI-DIRECTIONAL LIGHTS @ 50' CENTERS (TYP.) @ 25' CENTERS ON CURVES @ 20' CENTERS ON TAPERS
- DRUMS w/ STEADY BURN MONO-DIRECTIONAL LIGHTS

1. TEMPORARY PAVEMENT MARKING - LETTERS AND SYMBOLS (WHITE)
2. TEMPORARY PAVEMENT MARKING - 4 INCH (WHITE)
3. TEMPORARY PAVEMENT MARKING - 4 INCH (YELLOW) w/ TEMPORARY RAISED REFLECTIVE PAVEMENT MARKER
4. TEMPORARY PAVEMENT MARKING - 6 INCH (WHITE) w/ TEMPORARY RAISED REFLECTIVE PAVEMENT MARKER
5. TEMPORARY PAVEMENT MARKING - 12 INCH (WHITE)
6. TEMPORARY PAVEMENT MARKING - 12 INCH (YELLOW)
7. TEMPORARY PAVEMENT MARKING - 24 INCH (WHITE)
8. TEMPORARY PAVEMENT MARKING - 4 INCH (YELLOW)

FILE NAME =	DESIGNED - AAA	REVISED -
...\365990\sht\IL25-maintTstg2-02.dgn	DRAWN - TMB	REVISED -
USER NAME = tbrock	CHECKED - JAM	REVISED -
PLOT DATE = 2/28/2013	DATE 01/18/2013	REVISED -

benesch engineers · scientists · planners

STATE OF ILLINOIS
DIVISION OF TRANSPORTATION

MAINTENANCE OF TRAFFIC
IL 25/STEARNS RD STAGE 2

SCALE: 1"=50' | SHEET NO. 40 OF 61 SHEETS | STA. | TO STA.

F.A.P. RTE.	SECTION	COUNTY	TOTAL SHEETS	SHEET NO.
361	06-00214-18-RP	KANE	451	102
		CONTRACT NO. 63598		
	ILLINOIS FED. AID PROJECT			