PLAN

SURVEYED
PLOTTED
GRADES CHECKED
ALIGNMENT CHECKED
CADD FILE NAME
NOTE BOOK
NO. ____
BY
DATE

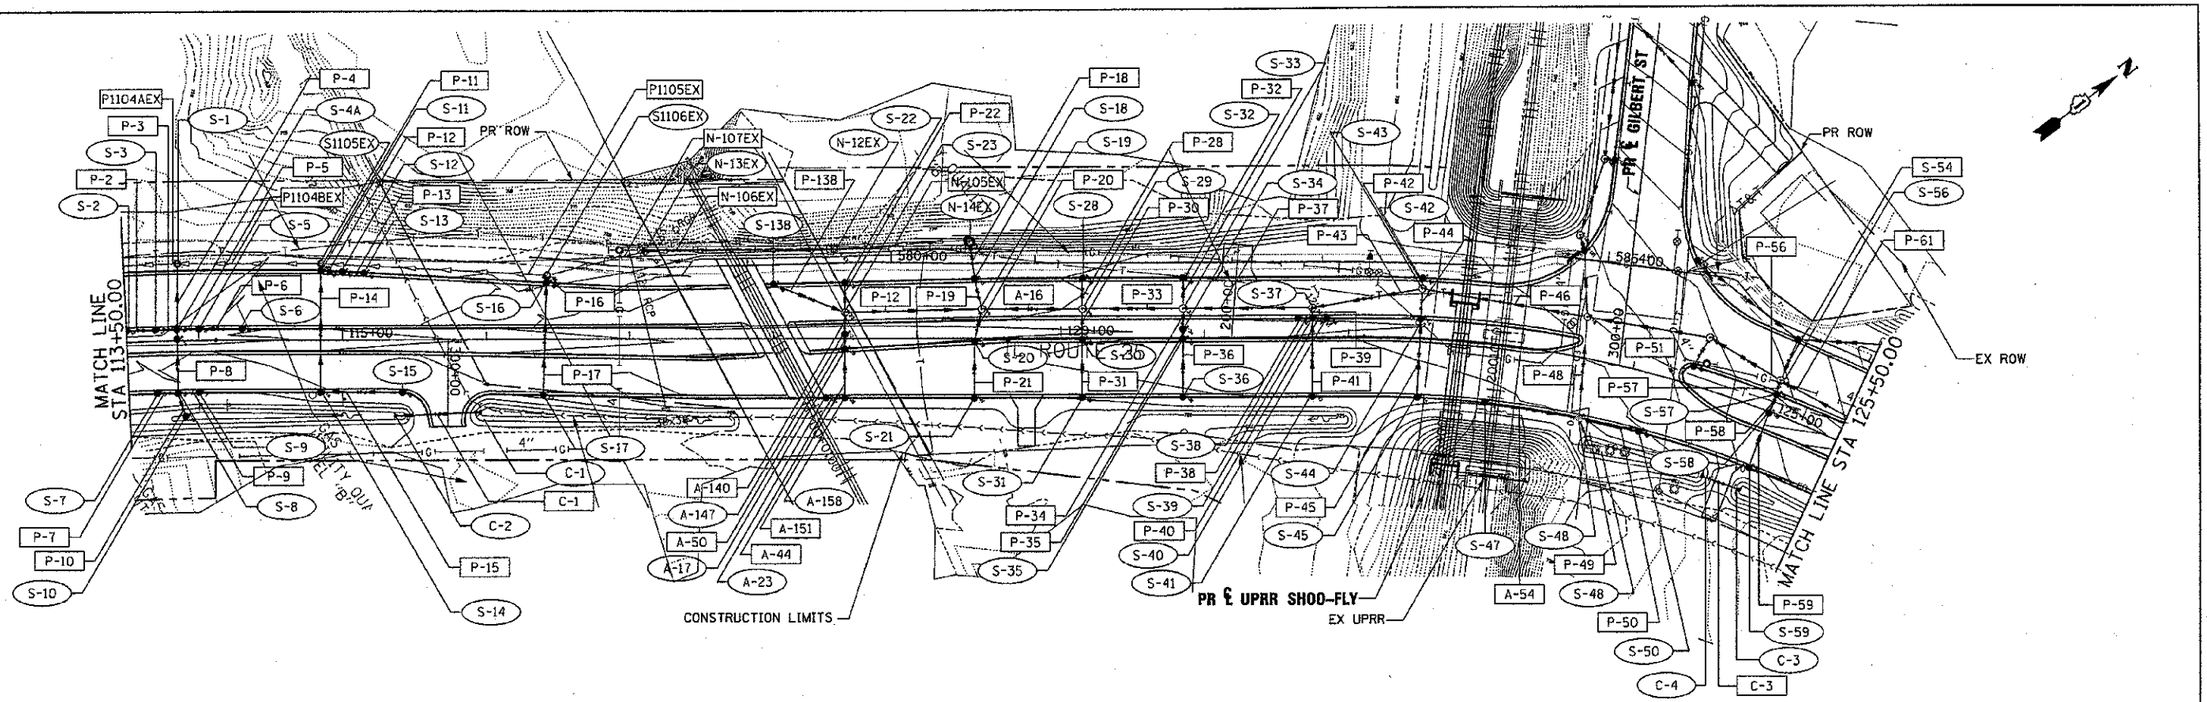

PROFILE

SURVEYED
PLOTTED
GRADES CHECKED
ALIGNMENT CHECKED
STRUCTURE NO(S) ENTD
NOTE BOOK
NO. ____
BY
DATE

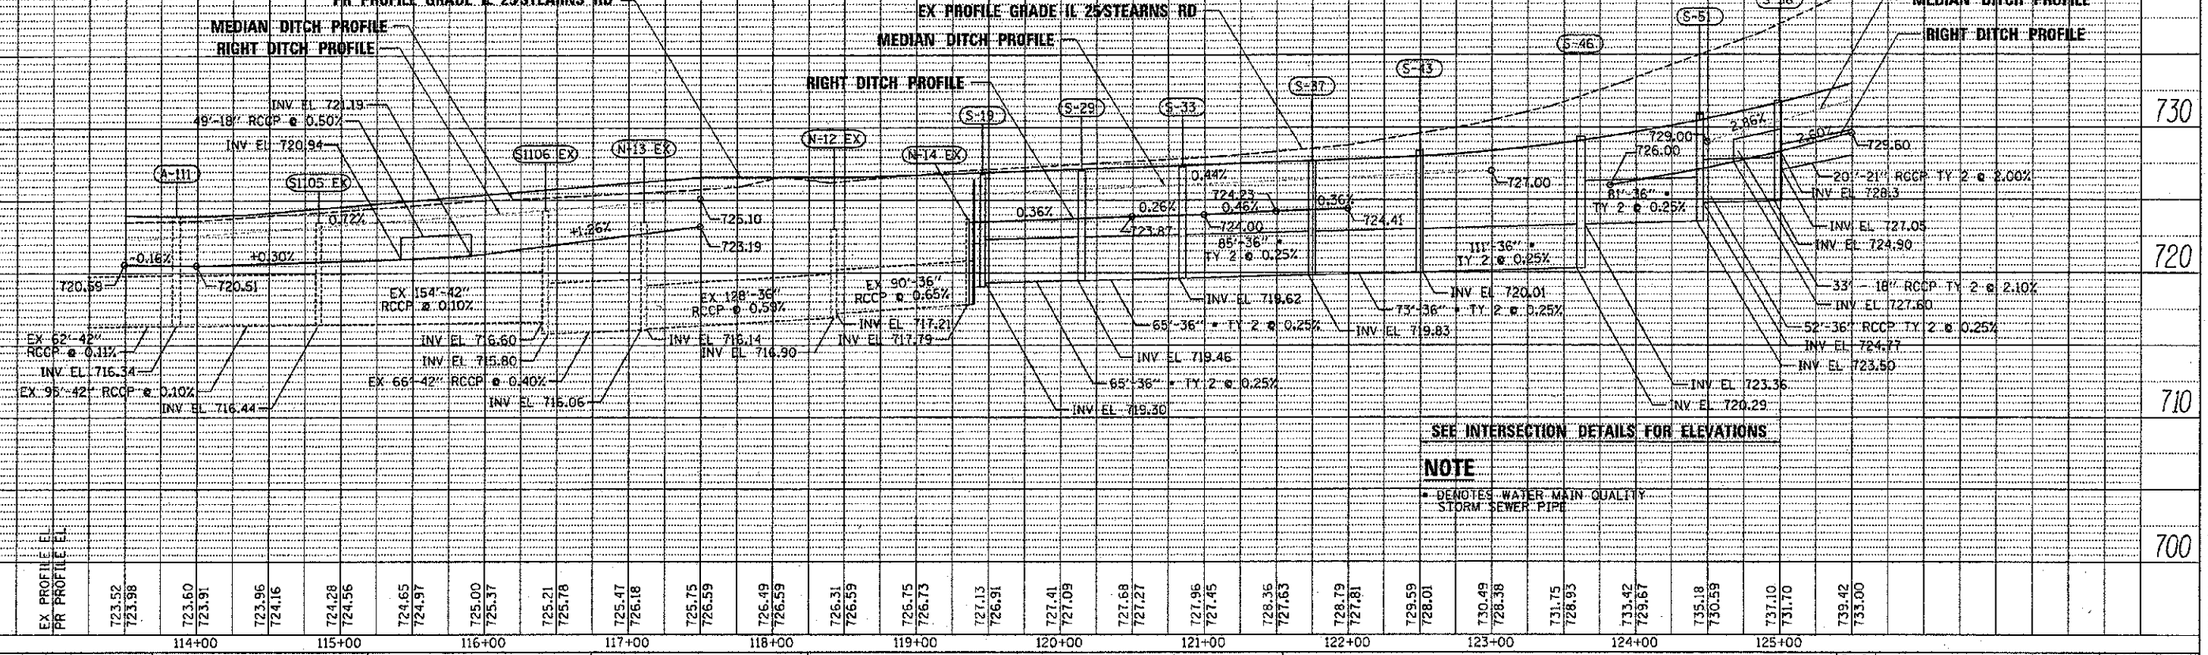

SEE INTERSECTION DETAILS FOR ELEVATIONS

NOTE

• DENOTES WATER MAIN QUALITY STORM SEWER PIPE

FILE NAME = ...\D163598-sht-IL25-stn-drain-02.dgn	DESIGNED - AAF	REVISED -	benesch engineers • scientists • planners
USER NAME = sblank	DRAWN - TMB	REVISED -	STATE OF ILLINOIS DEPARTMENT OF TRANSPORTATION
PLOT DATE = 1/17/2013	CHECKED - JMM	REVISED -	DRAINAGE PLANS IL 25/STEARNS RD
	DATE - 01/18/2013	REVISED -	SCALE: 1"=50' | SHEET NO. 7 OF 10 SHEETS | STA. 113+50.00 TO STA. 125+50.00

F.A.P. RTE.	SECTION	COUNTY	TOTAL SHEETS	SHEET NO.
361	06-00214-18-RP	KANE	451	151
		CONTRACT NO. 63598		
		ILLINOIS FED. AID PROJECT		