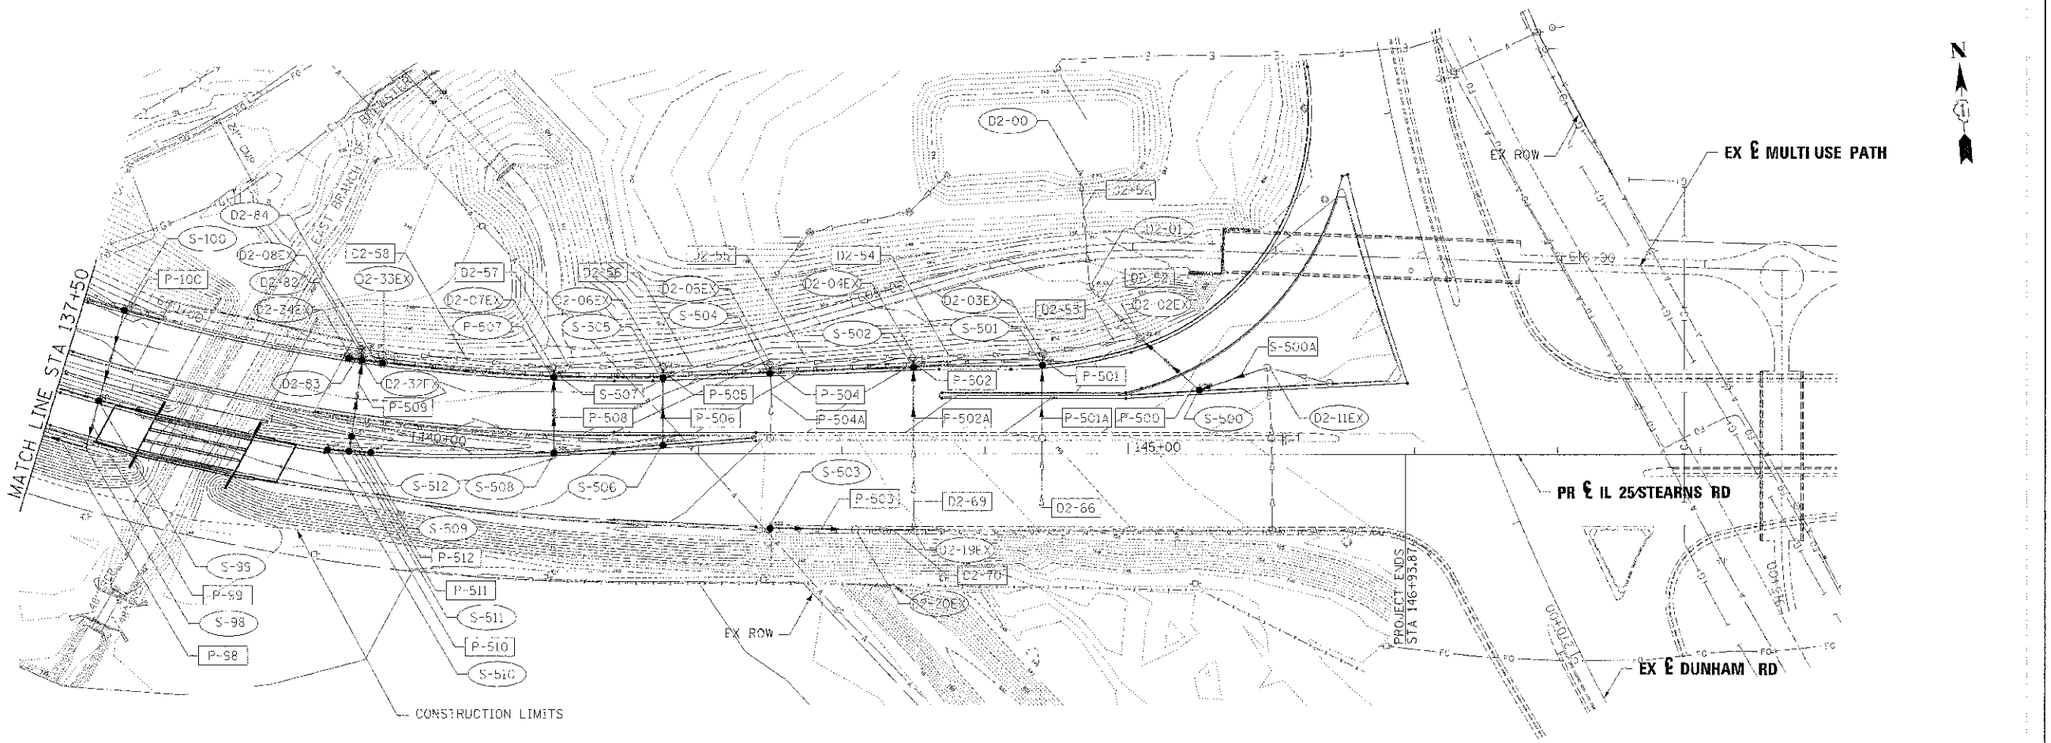

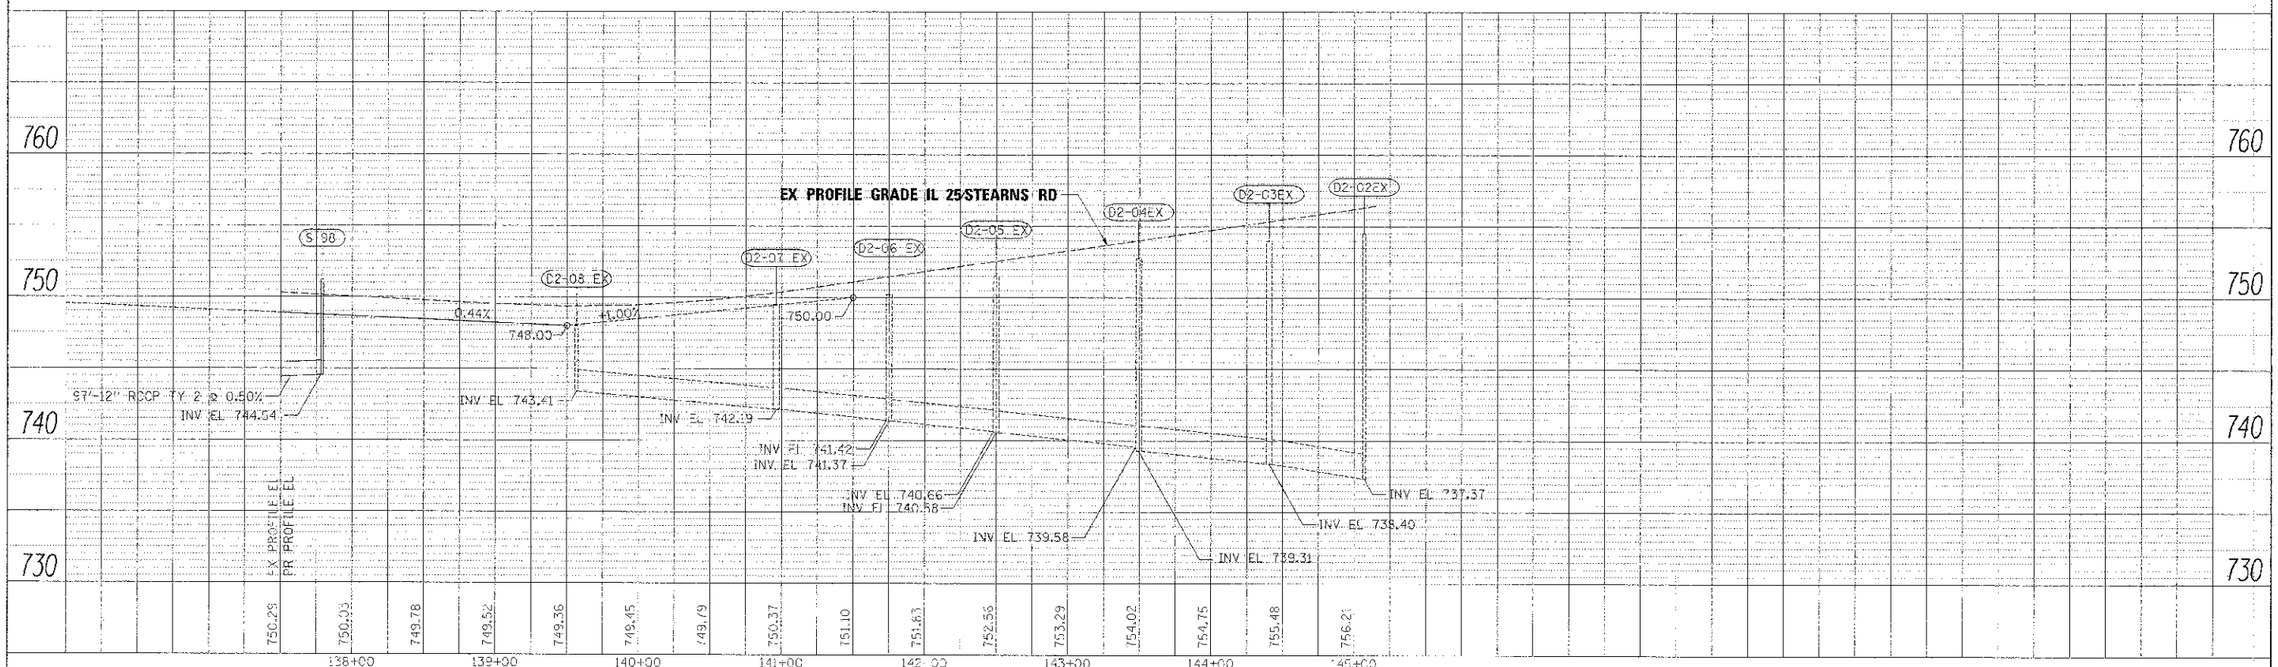

FILE NAME = ...\D1639\8-sht-IL25-et-roadway-01.dgn	DESIGNED - AAP	REVISED -
USER NAME = tate.h	DRAWN - TMB	REVISED -
PLOT DATE = 2/26/2013	CHECKED - JKM	REVISED -
	DATE - 01/18/2013	REVISED -

benesch engineers · scientists · planners

STATE OF ILLINOIS
DEPARTMENT OF TRANSPORTATION

DRAINAGE PLANS
IL 25/STEARNS RD

SCALE: 1"=50' | SHEET NO. 9 OF 10 SHEETS | STA. 137+50.00 TO STA. 146+93.87

F.A.P. RTE.	SECTION	COUNTY	TOTAL SHEETS	SHEET NO.
361	06-00214 18 RP	KANE	451	158

CONTRACT NO. 63598
ILLINOIS FED. AID PROJECT