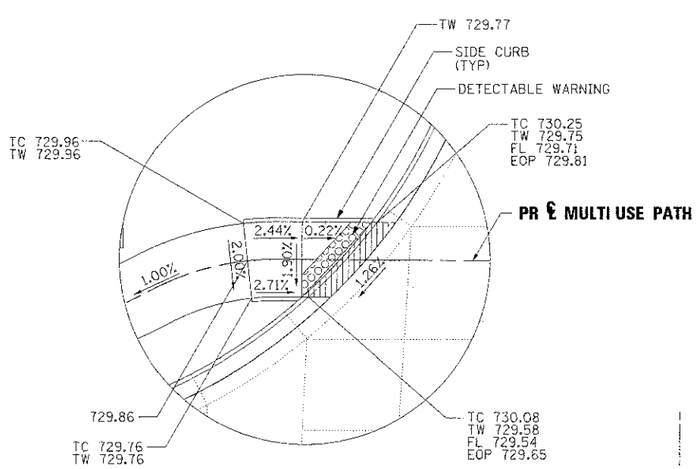

DETAIL A

NOTES:

1. SEPERATION JOINT WITH SLEEPER SLAB SHALL BE CONSTRUCTED IN ACCORDANCE WITH IDOT DISTRICT 1 DETAIL BD-52.
2. SEE HIGHWAY STANDARDS 420101 AND 420106 FOR SPACING OF TRANSVERSE JOINTS.

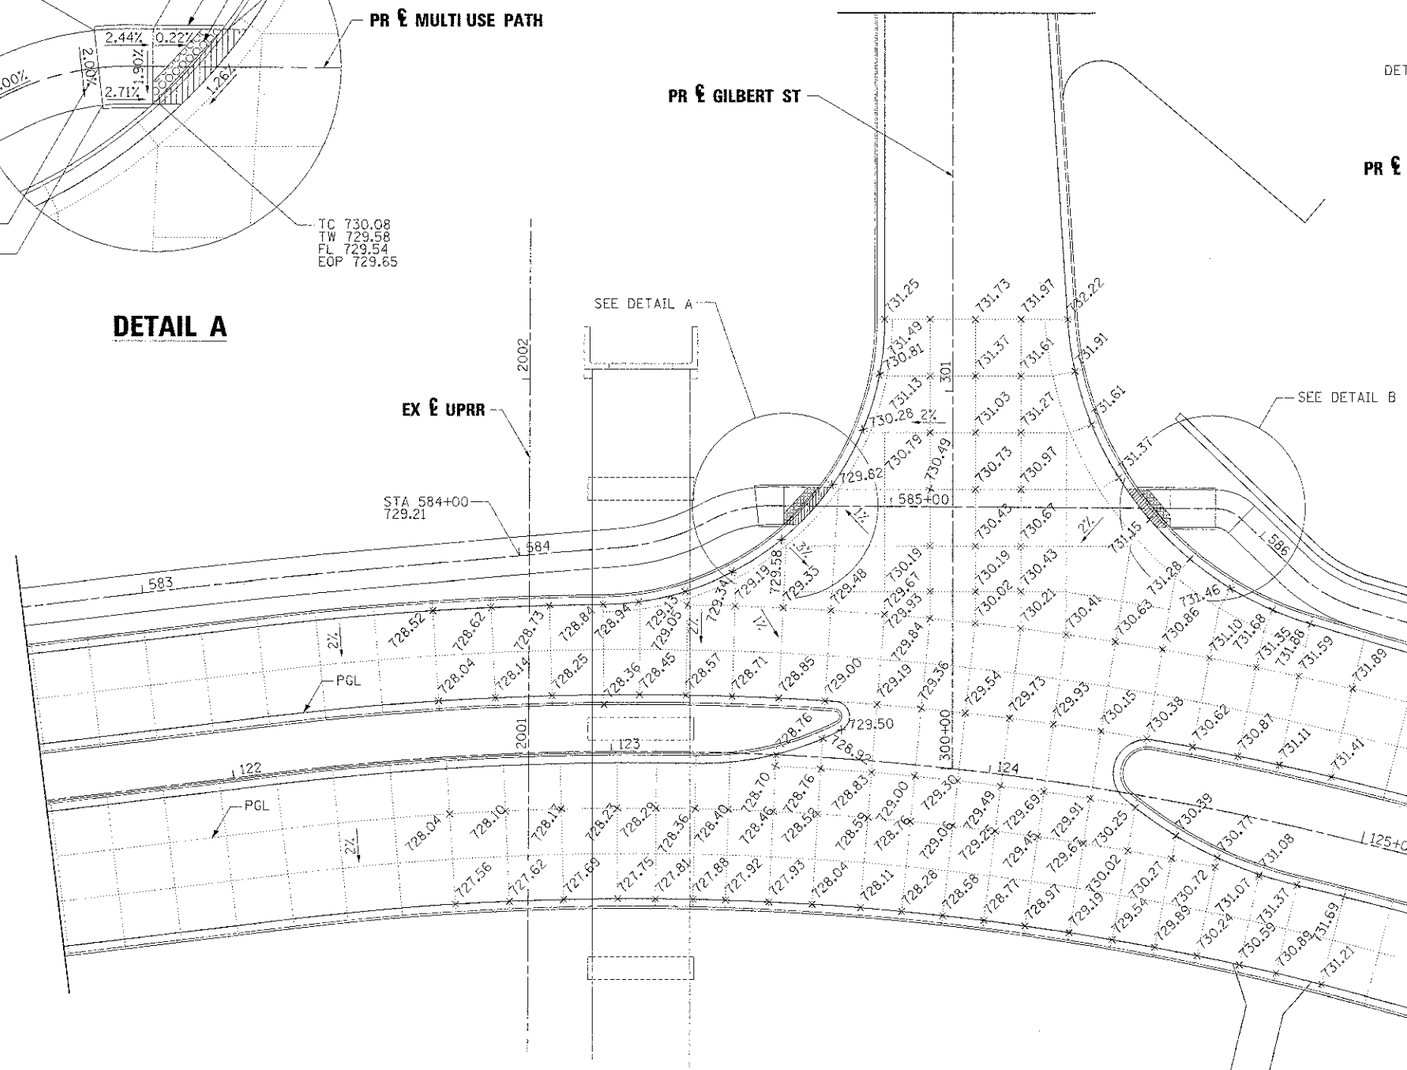

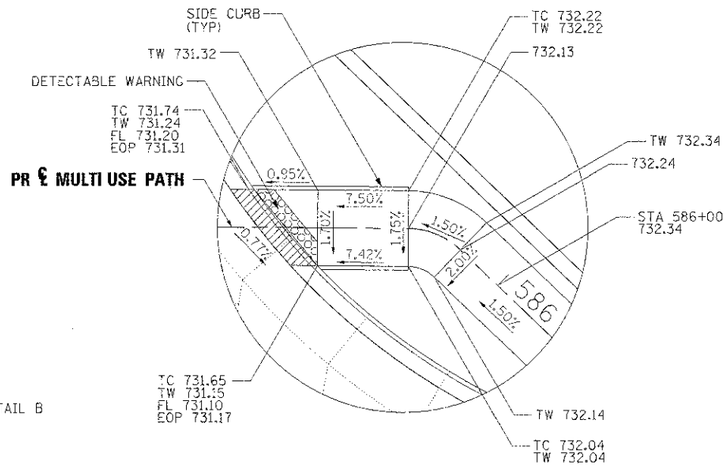

DETAIL B

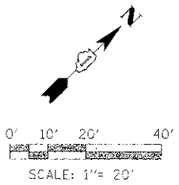

FILE NAME = ...\IL025@IL-sht-intersect-elev-gil.dgn	DESIGNED - AAF	REVISED -	benesch engineers · scientists · planners	STATE OF ILLINOIS DIVISION OF TRANSPORTATION	INTERSECTION DETAILS IL 25/STEARNS RD/GILBERT ST	F.A.P. RTE.	SECTION	COUNTY	TOTAL SHEETS	SHEET NO.
USER NAME = tblenk	DRAWN - TMB	REVISED -				361	06-00214-18-RP	KANE	451	196
PLOT DATE = 1/17/2013	CHECKED - JMM	REVISED -			SCALE: 1"=20' SHEET NO. 6 OF 9 SHEETS STA. TO STA.			CONTRACT NO. 63598		
	DATE - 01/16/2013	REVISED -						ILLINOIS FED. AID PROJECT		