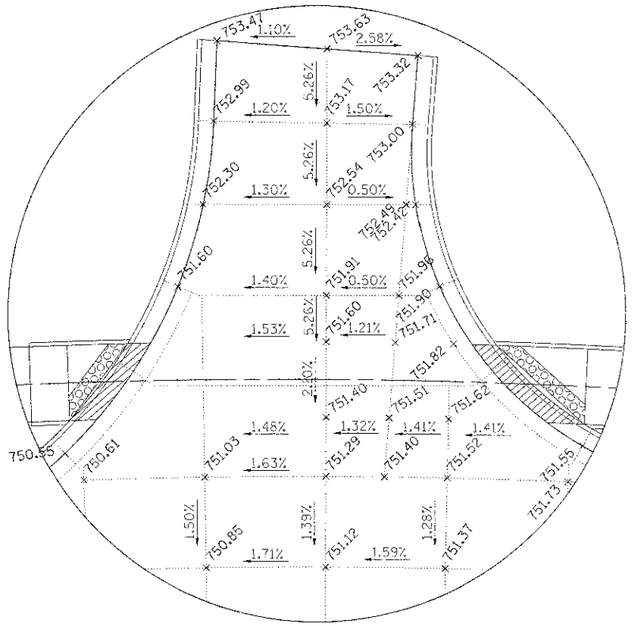

DETAIL E

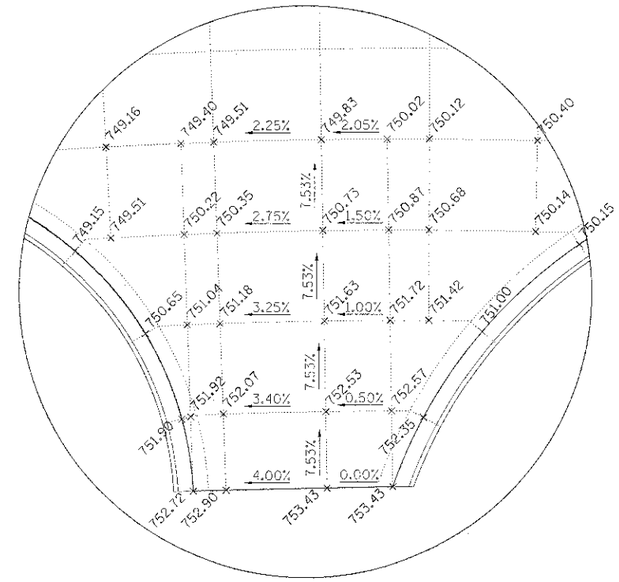

DETAIL F

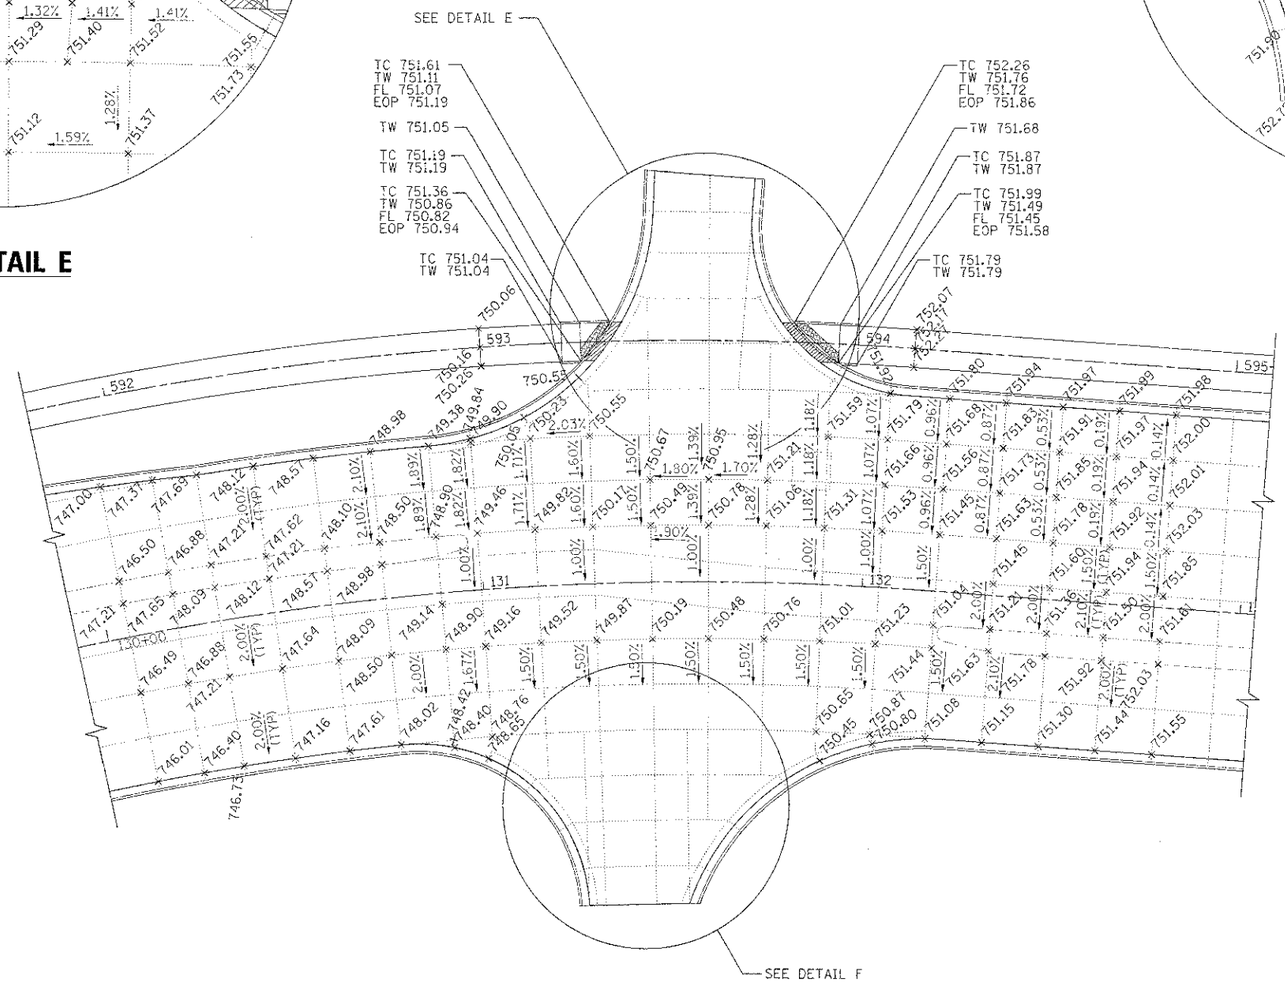

NOTES:

1. SEPERATION JOINT WITH SLEEPER SLAB SHALL BE CONSTRUCTED IN ACCORDANCE WITH IDOT DISTRICT 1 DETAIL BD-52.
2. SEE HIGHWAY STANDARDS 420101 AND 420106 FOR SPACING OF TRANSVERSE JOINTS.

FILE NAME =	DESIGNED - AAF	REVISED -	
u:\0162598\sht\intersec-elev-dev.dgn	DRAWN - TMB	REVISED -	
USER NAME = sblonk	CHECKED - JMM	REVISED -	
PLOT DATE = 1/17/2013	DATE - 01/18/2013	REVISED -	

benesch
engineers · scientists · planners

STATE OF ILLINOIS
DIVISION OF TRANSPORTATION

INTERSECTION DETAILS
DRIVEWAYS

SCALE: 1"=20' | SHEET NO. 7 OF 9 SHEETS | STA. TO STA.

F.A.P. RTE.	SECTION	COUNTY	TOTAL SHEETS	SHEET NO.
361	06-00214-18-RP	KANE	451	197

CONTRACT NO. 63598

ILLINOIS FED. AID PROJECT