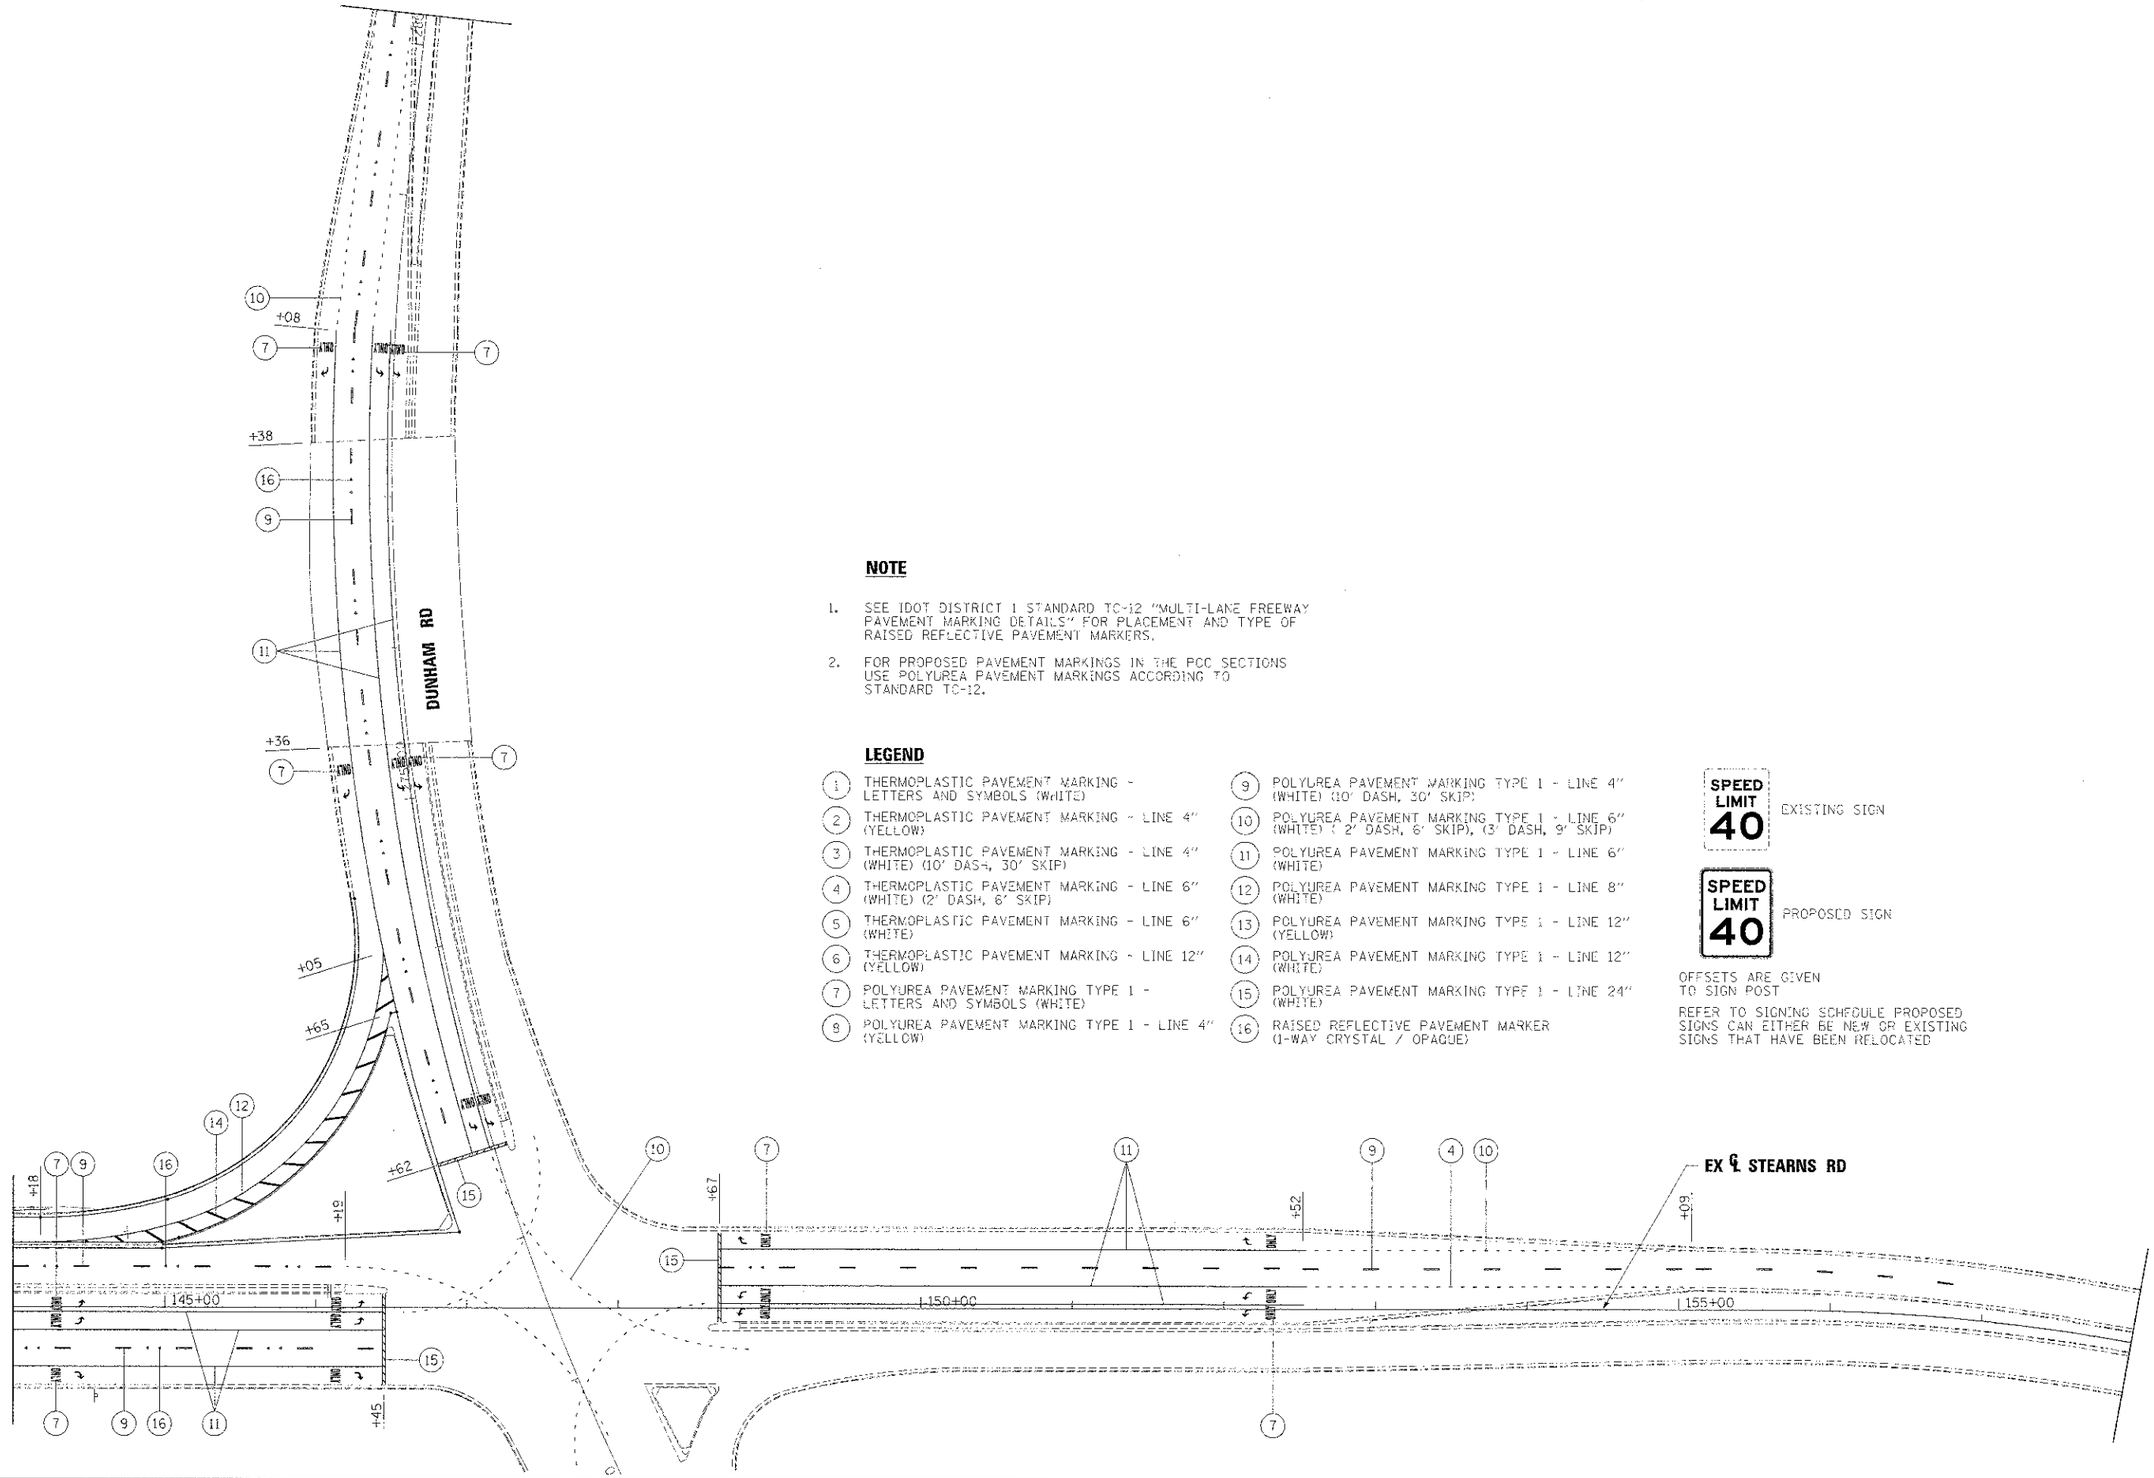

N

NOTE

1. SEE IDOT DISTRICT 1 STANDARD TC-12 "MULTI-LANE FREEWAY PAVEMENT MARKING DETAILS" FOR PLACEMENT AND TYPE OF RAISED REFLECTIVE PAVEMENT MARKERS.
2. FOR PROPOSED PAVEMENT MARKINGS IN THE PCC SECTIONS USE POLYUREA PAVEMENT MARKINGS ACCORDING TO STANDARD TC-12.

LEGEND

1. THERMOPLASTIC PAVEMENT MARKING - LETTERS AND SYMBOLS (WHITE)
2. THERMOPLASTIC PAVEMENT MARKING - LINE 4" (YELLOW)
3. THERMOPLASTIC PAVEMENT MARKING - LINE 4" (WHITE) (10' DASH, 30' SKIP)
4. THERMOPLASTIC PAVEMENT MARKING - LINE 6" (WHITE) (2' DASH, 6' SKIP)
5. THERMOPLASTIC PAVEMENT MARKING - LINE 6" (WHITE)
6. THERMOPLASTIC PAVEMENT MARKING - LINE 12" (YELLOW)
7. POLYUREA PAVEMENT MARKING TYPE I - LETTERS AND SYMBOLS (WHITE)
8. POLYUREA PAVEMENT MARKING TYPE I - LINE 4" (YELLOW)
9. POLYUREA PAVEMENT MARKING TYPE I - LINE 4" (WHITE) (10' DASH, 30' SKIP)
10. POLYUREA PAVEMENT MARKING TYPE I - LINE 6" (WHITE) (2' DASH, 6' SKIP), (3' DASH, 9' SKIP)
11. POLYUREA PAVEMENT MARKING TYPE I - LINE 6" (WHITE)
12. POLYUREA PAVEMENT MARKING TYPE I - LINE 8" (WHITE)
13. POLYUREA PAVEMENT MARKING TYPE I - LINE 12" (YELLOW)
14. POLYUREA PAVEMENT MARKING TYPE I - LINE 12" (WHITE)
15. POLYUREA PAVEMENT MARKING TYPE I - LINE 24" (WHITE)
16. RAISED REFLECTIVE PAVEMENT MARKER (1-WAY CRYSTAL / OPAQUE)

SPEED LIMIT 40 EXISTING SIGN

SPEED LIMIT 40 PROPOSED SIGN

OFFSETS ARE GIVEN TO SIGN POST

REFER TO SIGNING SCHEDULE PROPOSED SIGNS CAN EITHER BE NEW OR EXISTING SIGNS THAT HAVE BEEN RELOCATED

FILE NAME = ...\D163598-sht-park-sign-23.dgn	DESIGNED - AAA	REVISED -
USER NAME = tplank	DRAWN - JMB	REVISED -
PLOT DATE = 1/17/2013	CHECKED - JMM	REVISED -
	DATE - 01/18/2013	REVISED -

benesch engineers · scientists · planners

STATE OF ILLINOIS
DIVISION OF TRANSPORTATION

PAVEMENT MARKING AND SIGNING PLAN
IL 25/STEARNS RD

SCALE: 1"=50' | SHEET NO. 5 OF 5 SHEETS | STA. 146+00.00 TO STA. 157+58.00

F.A.P. RTE.	SECTION	COUNTY	TOTAL SHEETS	SHEET NO.
361	06-00214-18-RP	KANE	451	206
		CONTRACT NO. 63598		
		ILLINOIS FED. AID PROJECT		