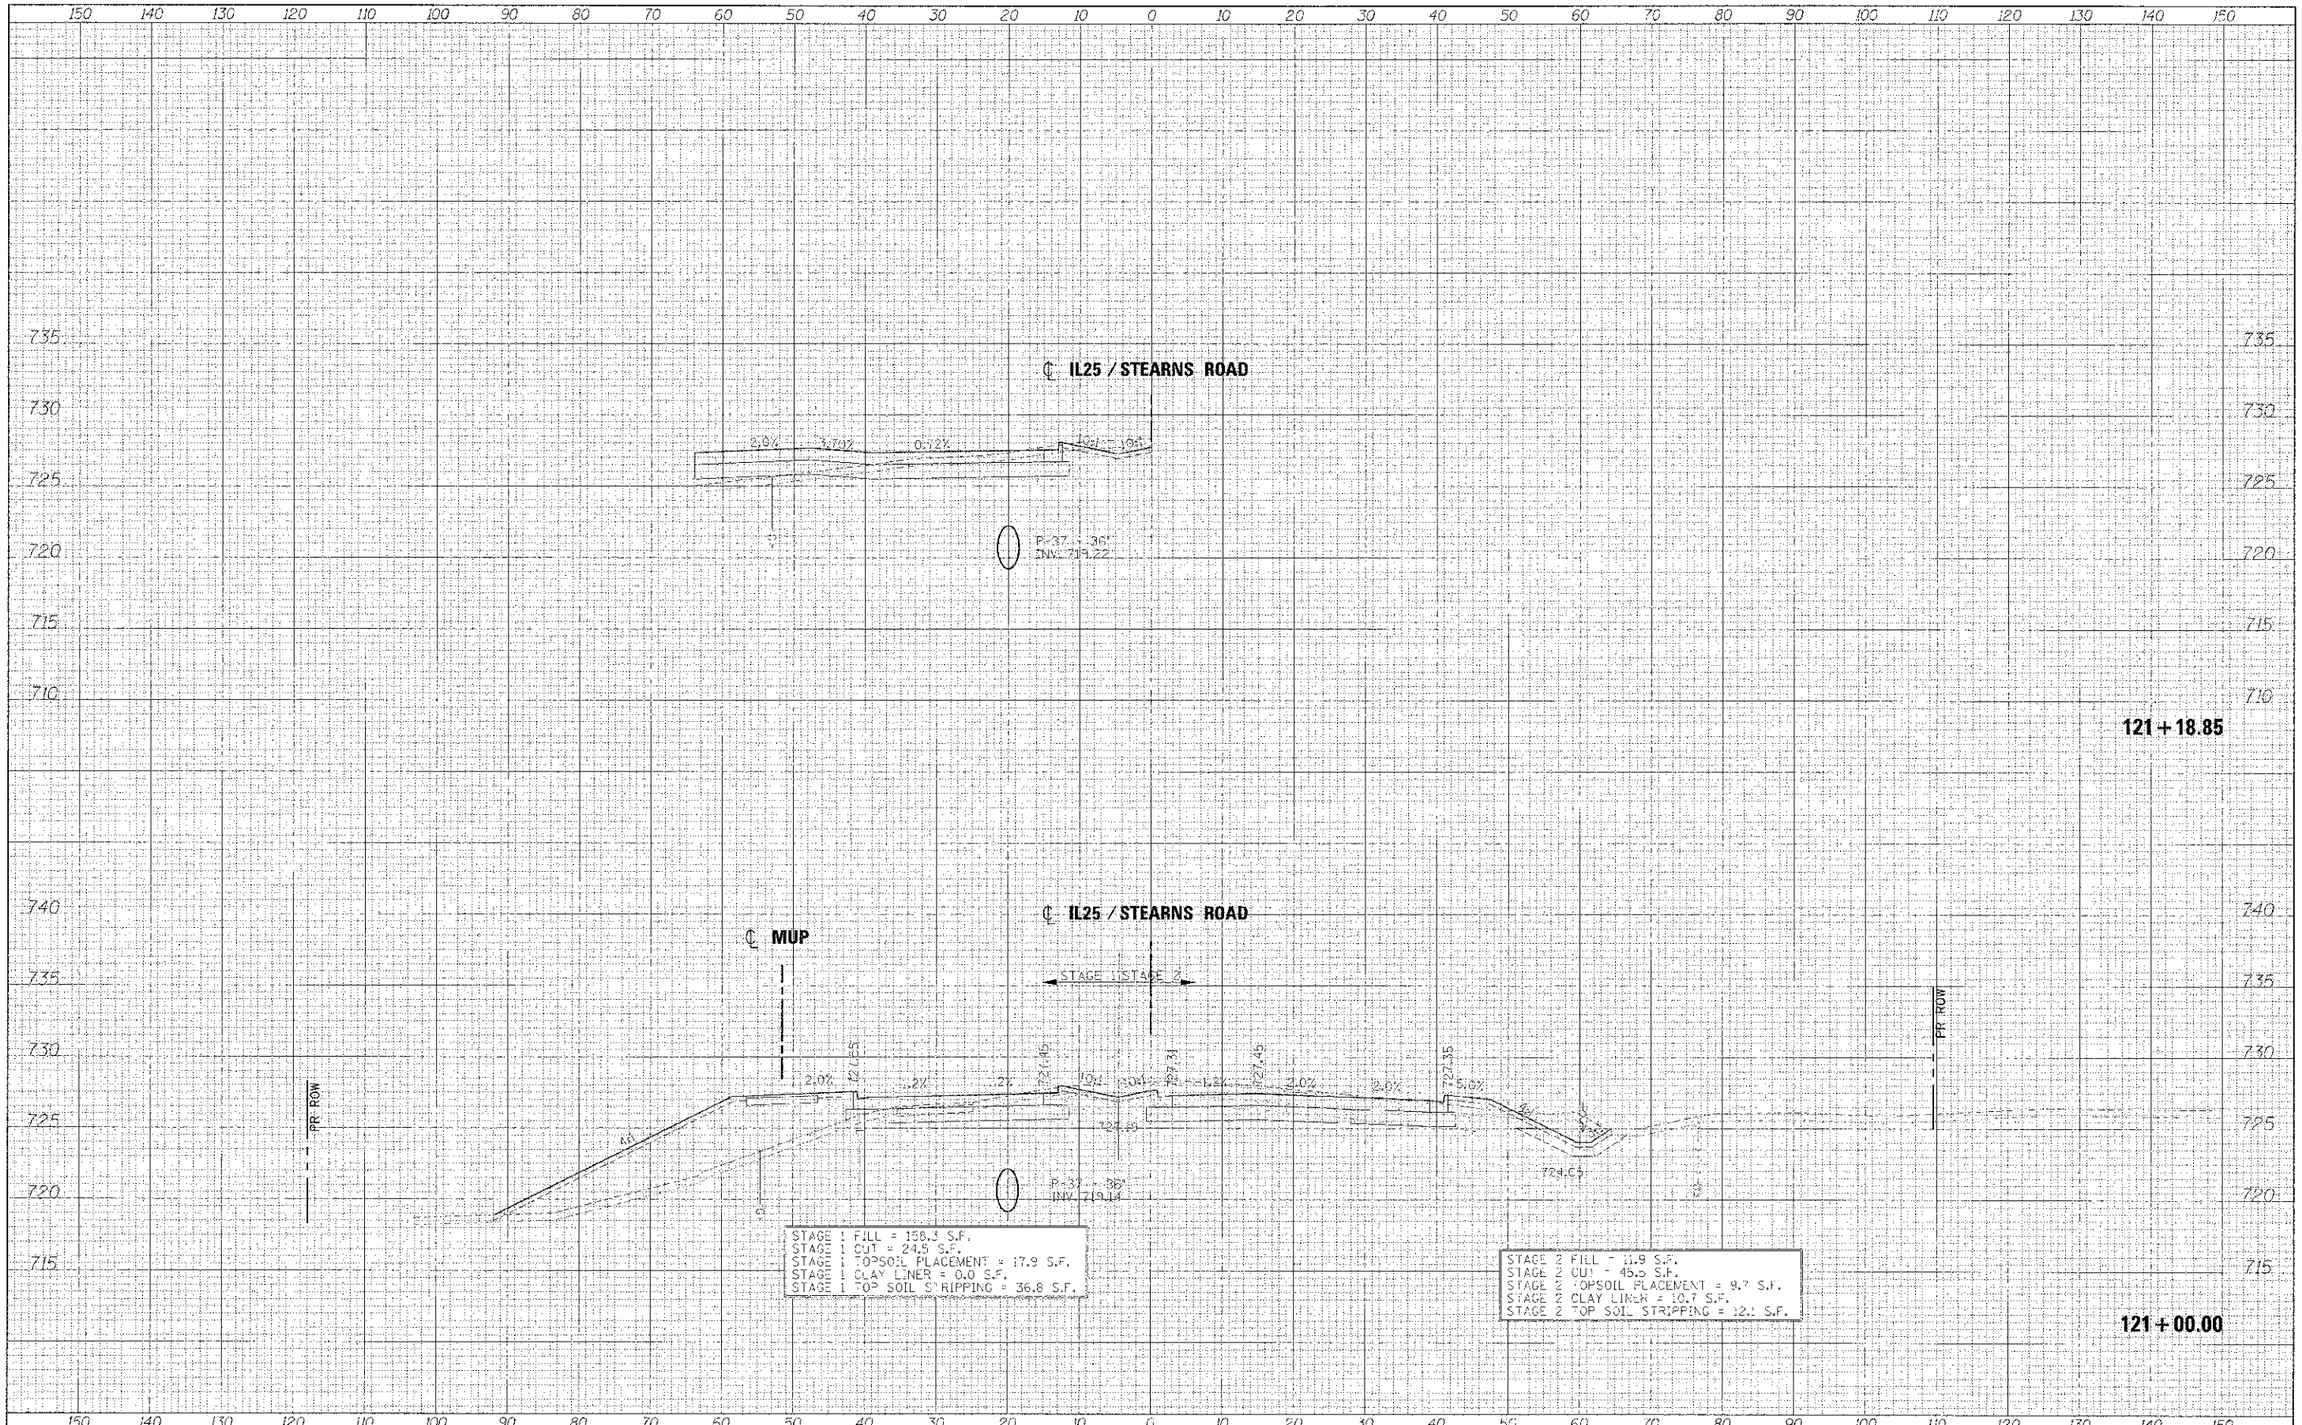

FILE NAME = ...\D\63598-3A1_PROTHS.xsec.dgn	DESIGNED - AFS	REVISED -	benesch engineers · scientists · planners	STATE OF ILLINOIS DIVISION OF TRANSPORTATION	CROSS SECTIONS IL 25/STEARNS RD	F.A.P. RTE. 361	SECTION 06-00214-18-RP
USER NAME = tabuck	DRAWN - TMB	REVISED -				COUNTY KANE	TOTAL SHEETS 451 / SHEET NO. 376
PLOT DATE = 1/17/2013	CHECKED - JMM	REVISED -				CONTRACT NO. 63598	
	DATE - 01/18/2013	REVISED -			SCALE: H 1"=10', V 1"=5' SHEET NO. 19 OF 43 SHEETS STA. 121+00.00 TO STA. 121+18.85	ILLINOIS FED. AID PROJECT	