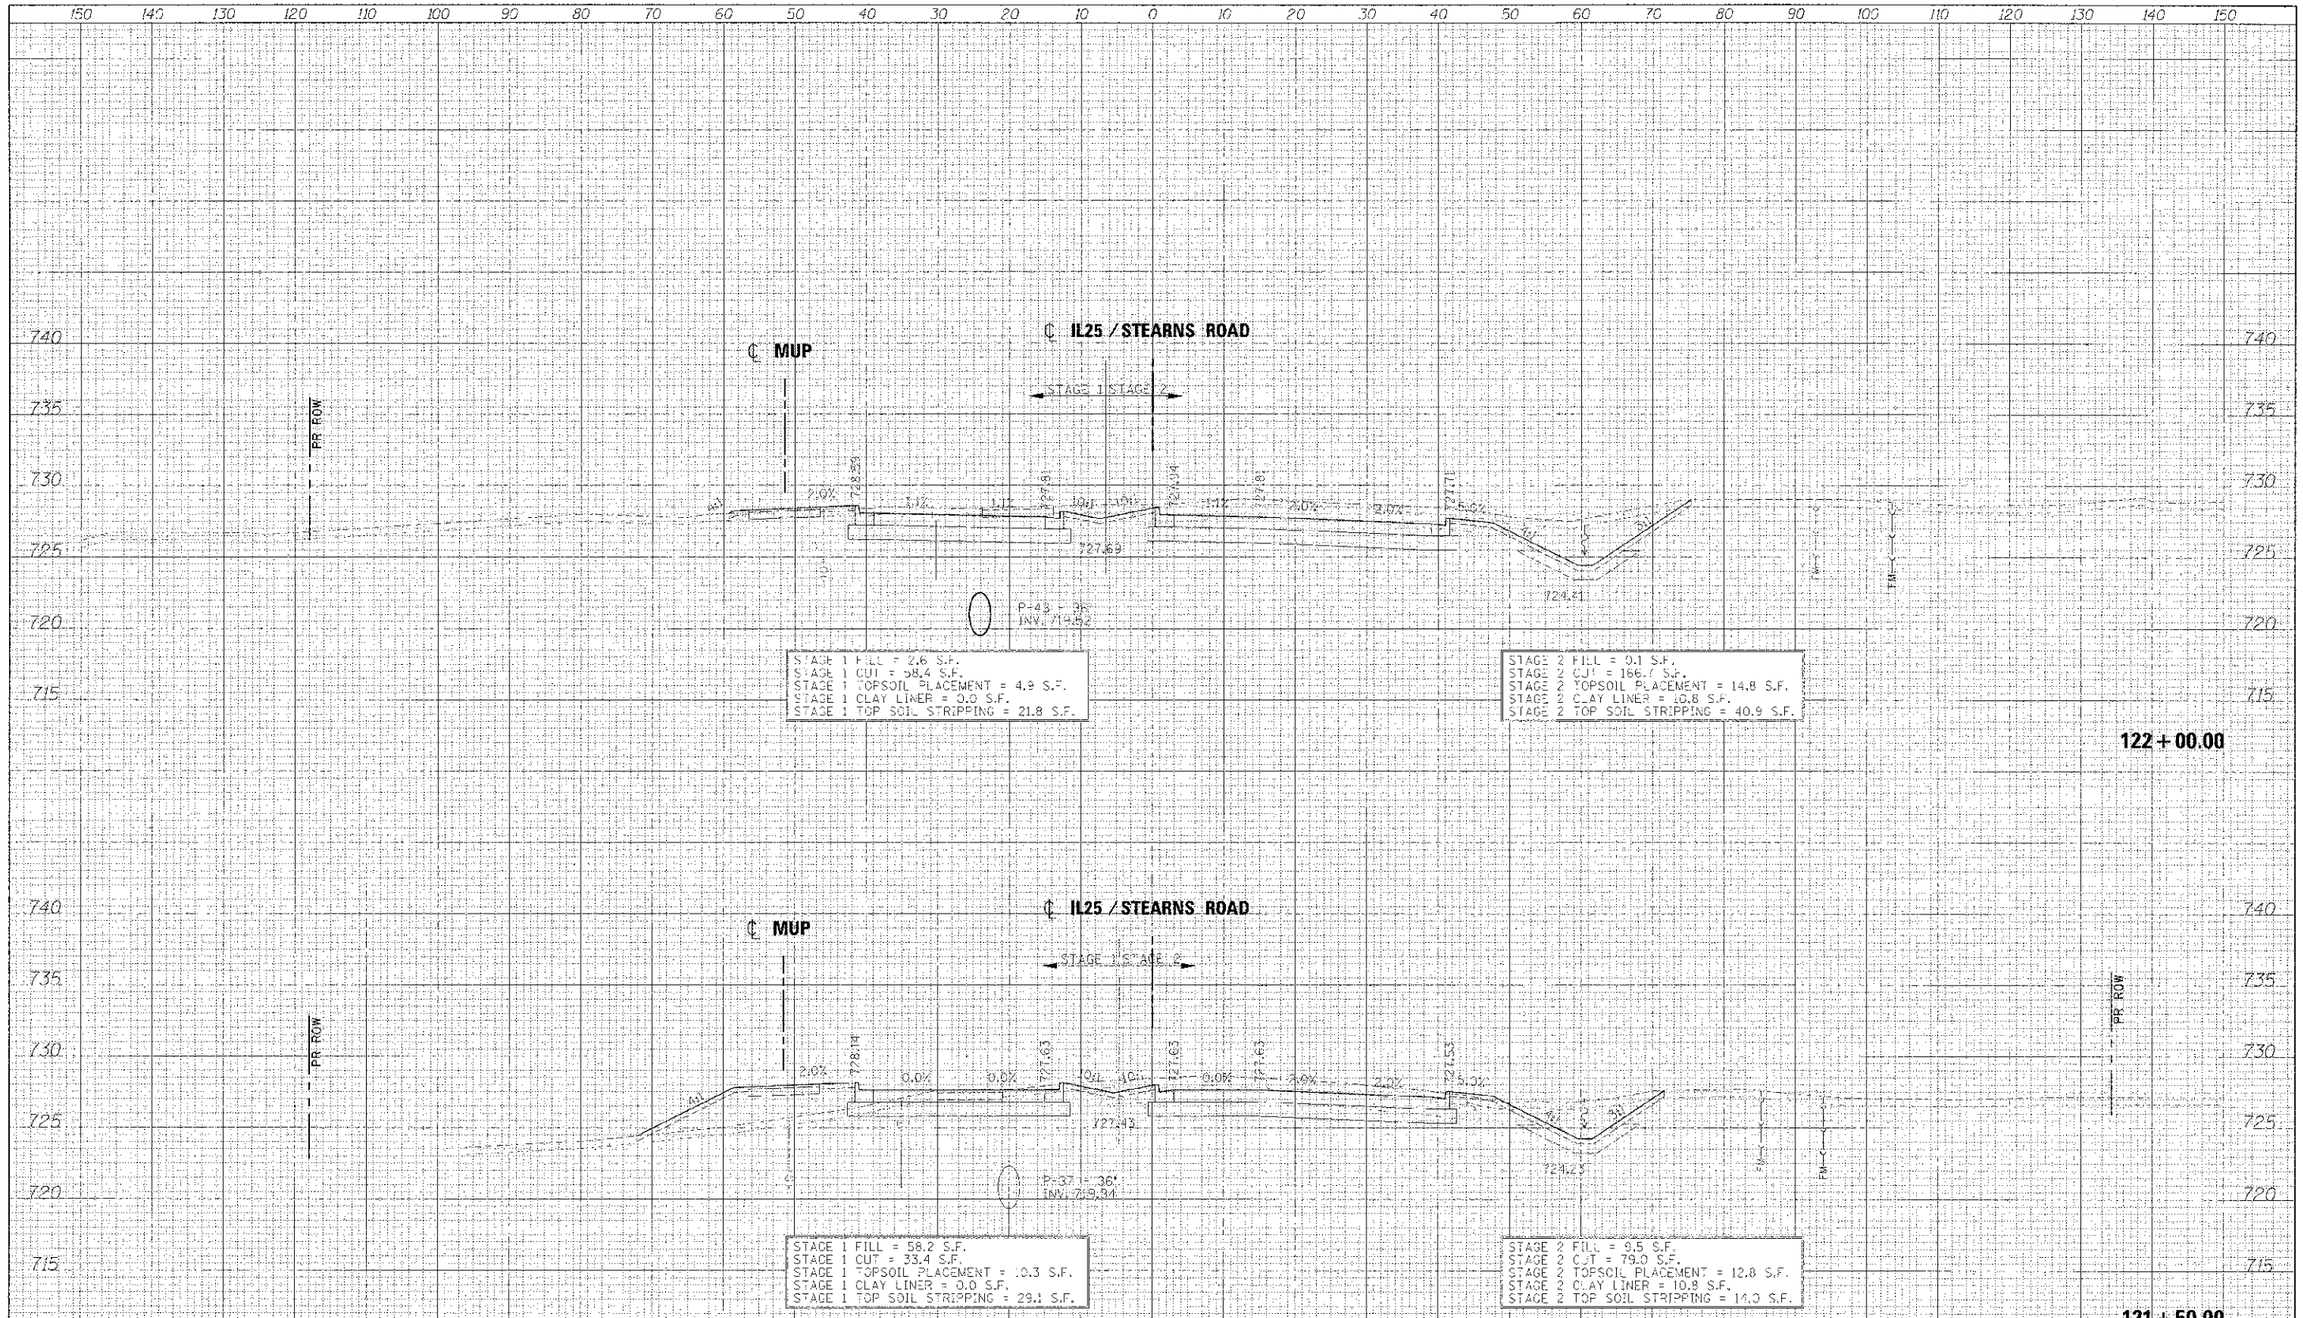

FILE NAME =	DESIGNED - AES	REVISED -
...\D0635708-SHEET01.dgn	DRAWN - TMB	REVISED -
USER NAME = dblank	CHECKED - JMM	REVISED -
PLOT DATE = 1/7/2015	DATE - 01/18/2013	REVISED -

benesch
engineers · scientists · planners

STATE OF ILLINOIS
DIVISION OF TRANSPORTATION

CROSS SECTIONS
IL 25/STEARNS RD

SCALE: H 1"=10', V 1"=5' | SHEET NO. 20 OF 43 SHEETS | STA. 121+50.00 TO STA. 122+00.00

F.A.P. RTE.	SECTION	COUNTY	TOTAL SHEETS	SHEET NO.
361	06-00214-18-RP	KANE	451	377
		CONTRACT NO. 63598		
		ILLINOIS FED. AID PROJECT		