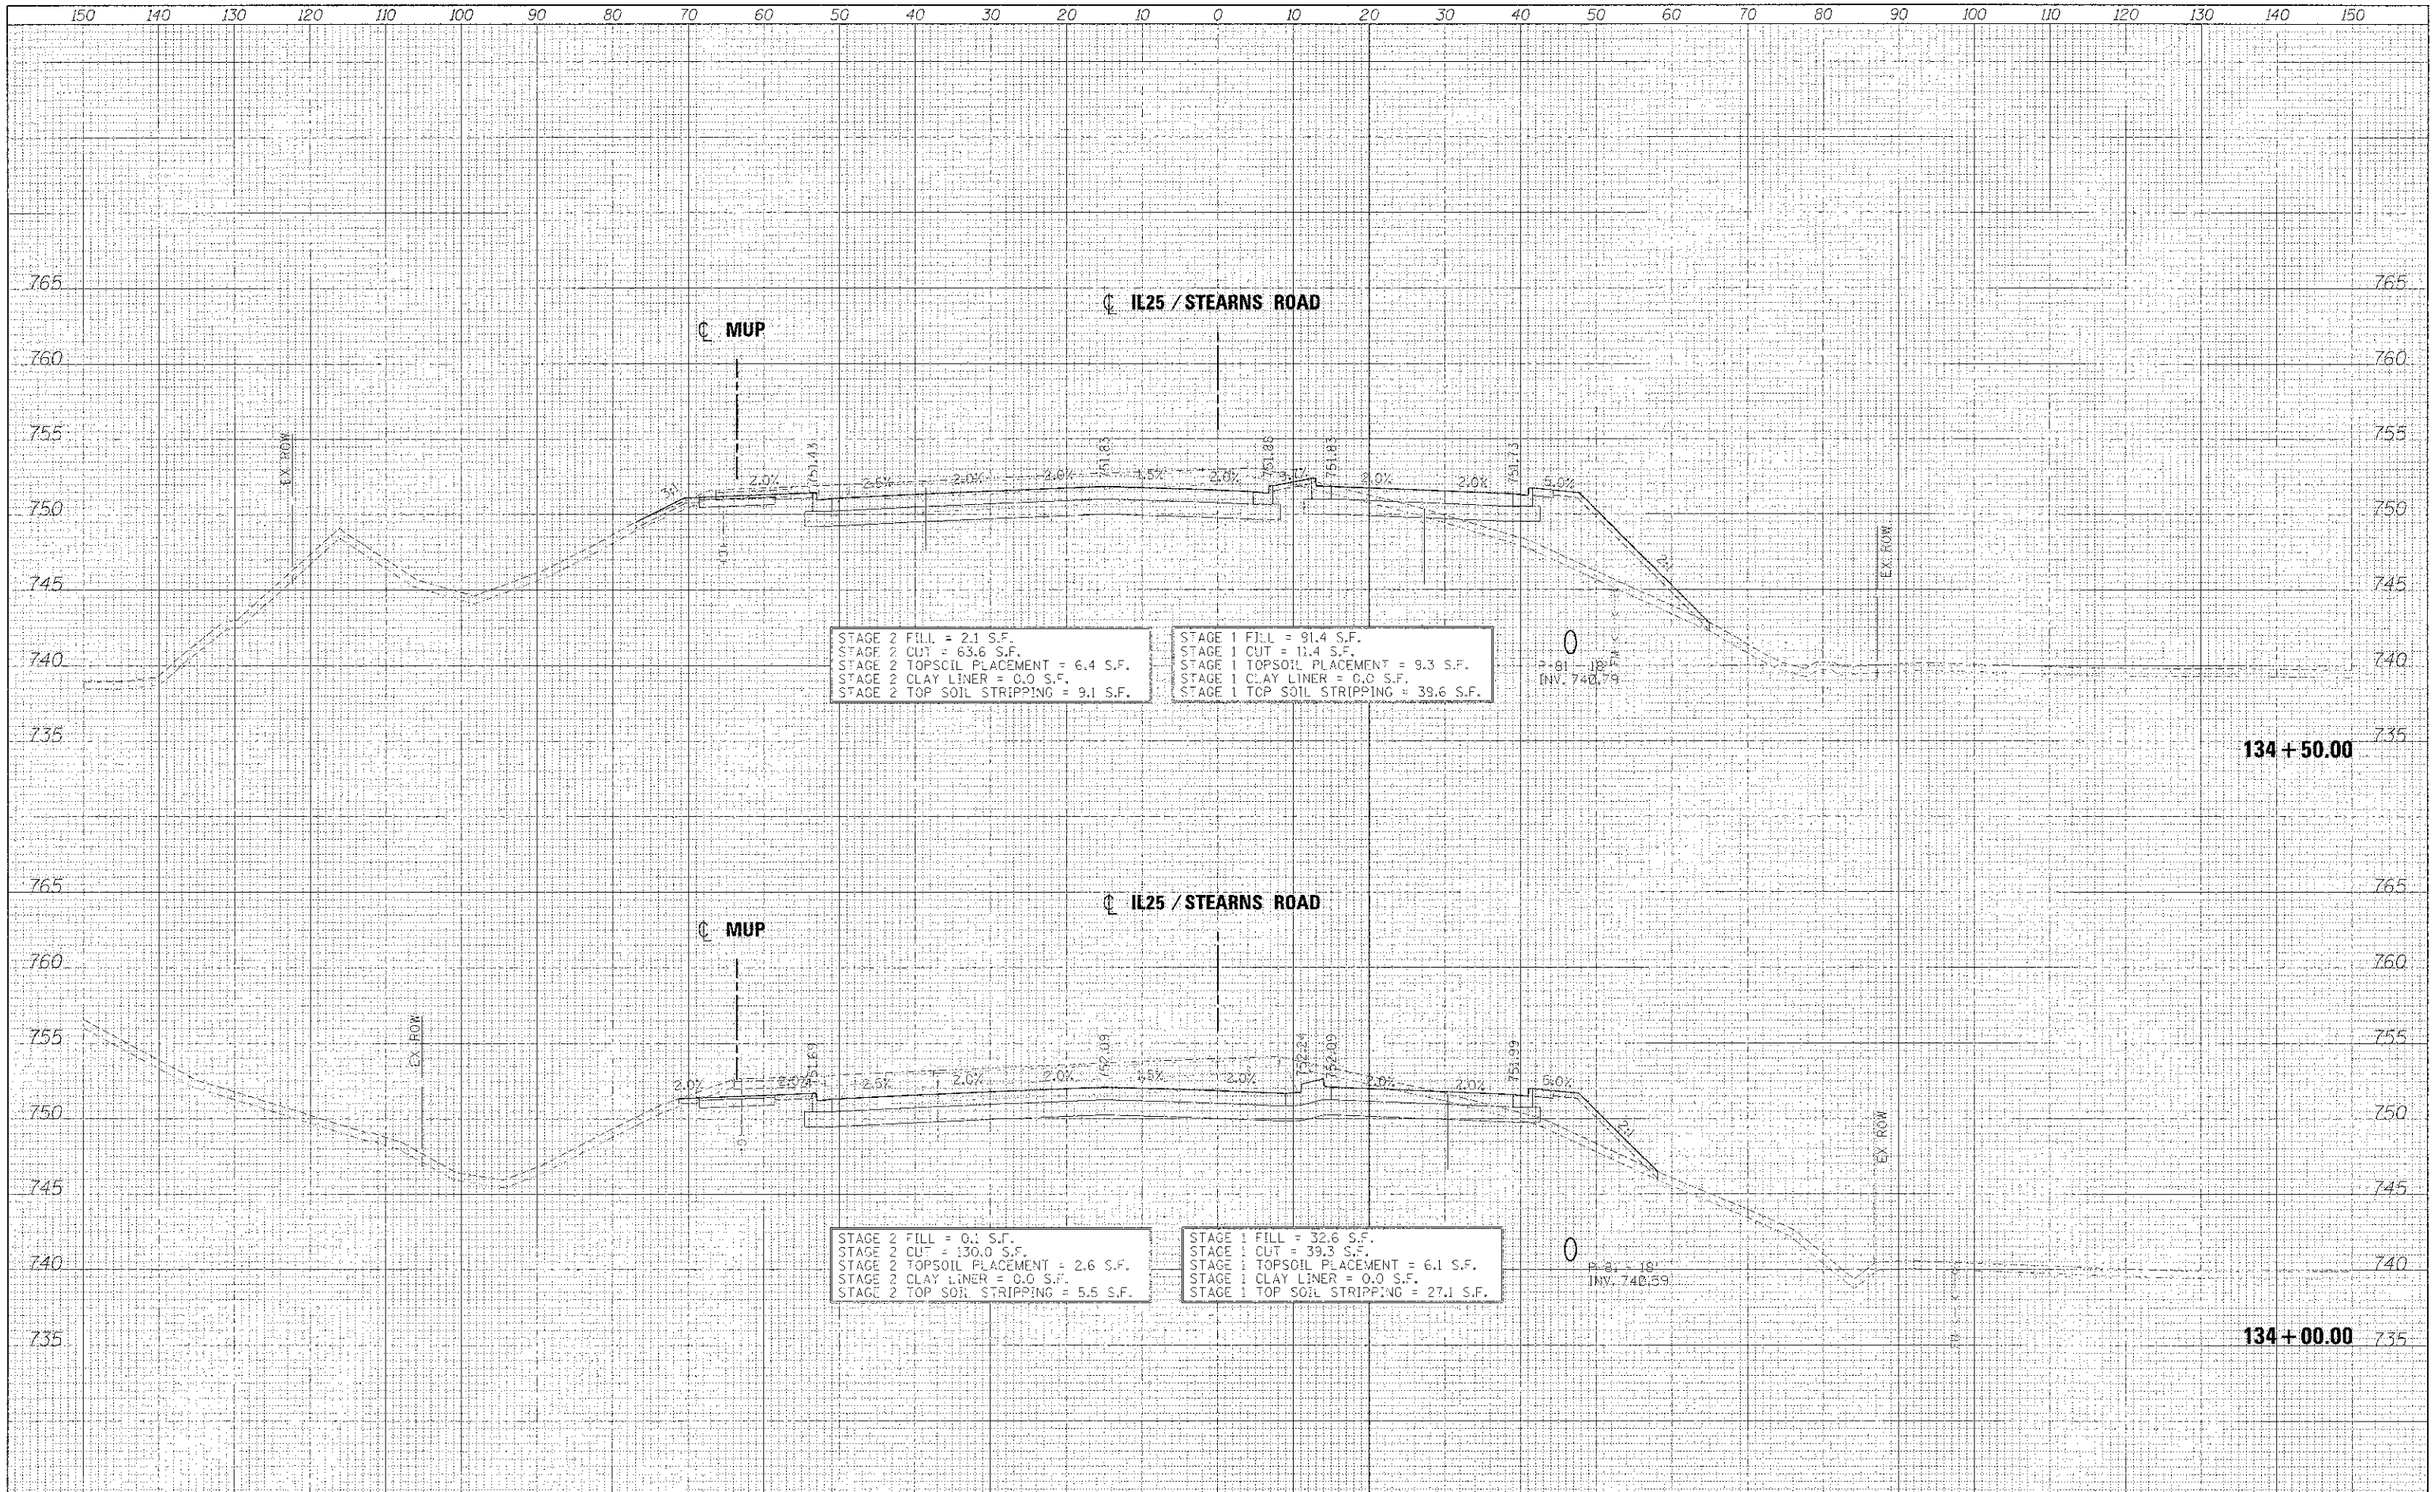

FILE NAME = ...\D63598-3AIL25STNS-xsec.dgn	DESIGNED - AFS	REVISED -	benesch engineers · scientists · planners
USER NAME = dbSerk	DRAWN - TMB	REVISED -	
PLOT DATE = 1/17/2013	CHECKED - JMM	REVISED -	
	DATE - 01/18/2013	REVISED -	

STATE OF ILLINOIS
DIVISION OF TRANSPORTATION

CROSS SECTIONS
IL 25/STEARNS RD

SCALE: H 1"=10', V 1"=5' | SHEET NO. 32 OF 43 SHEETS | STA. 134+00.00 TO STA. 134+50.00

F.A.P. RTE.	SECTION	COUNTY	TOTAL SHEETS	SHEET NO.
361	06-00214-18-RP	KANE	451	389
		CONTRACT NO. 63598		
		ILLINOIS FED. AID PROJECT		