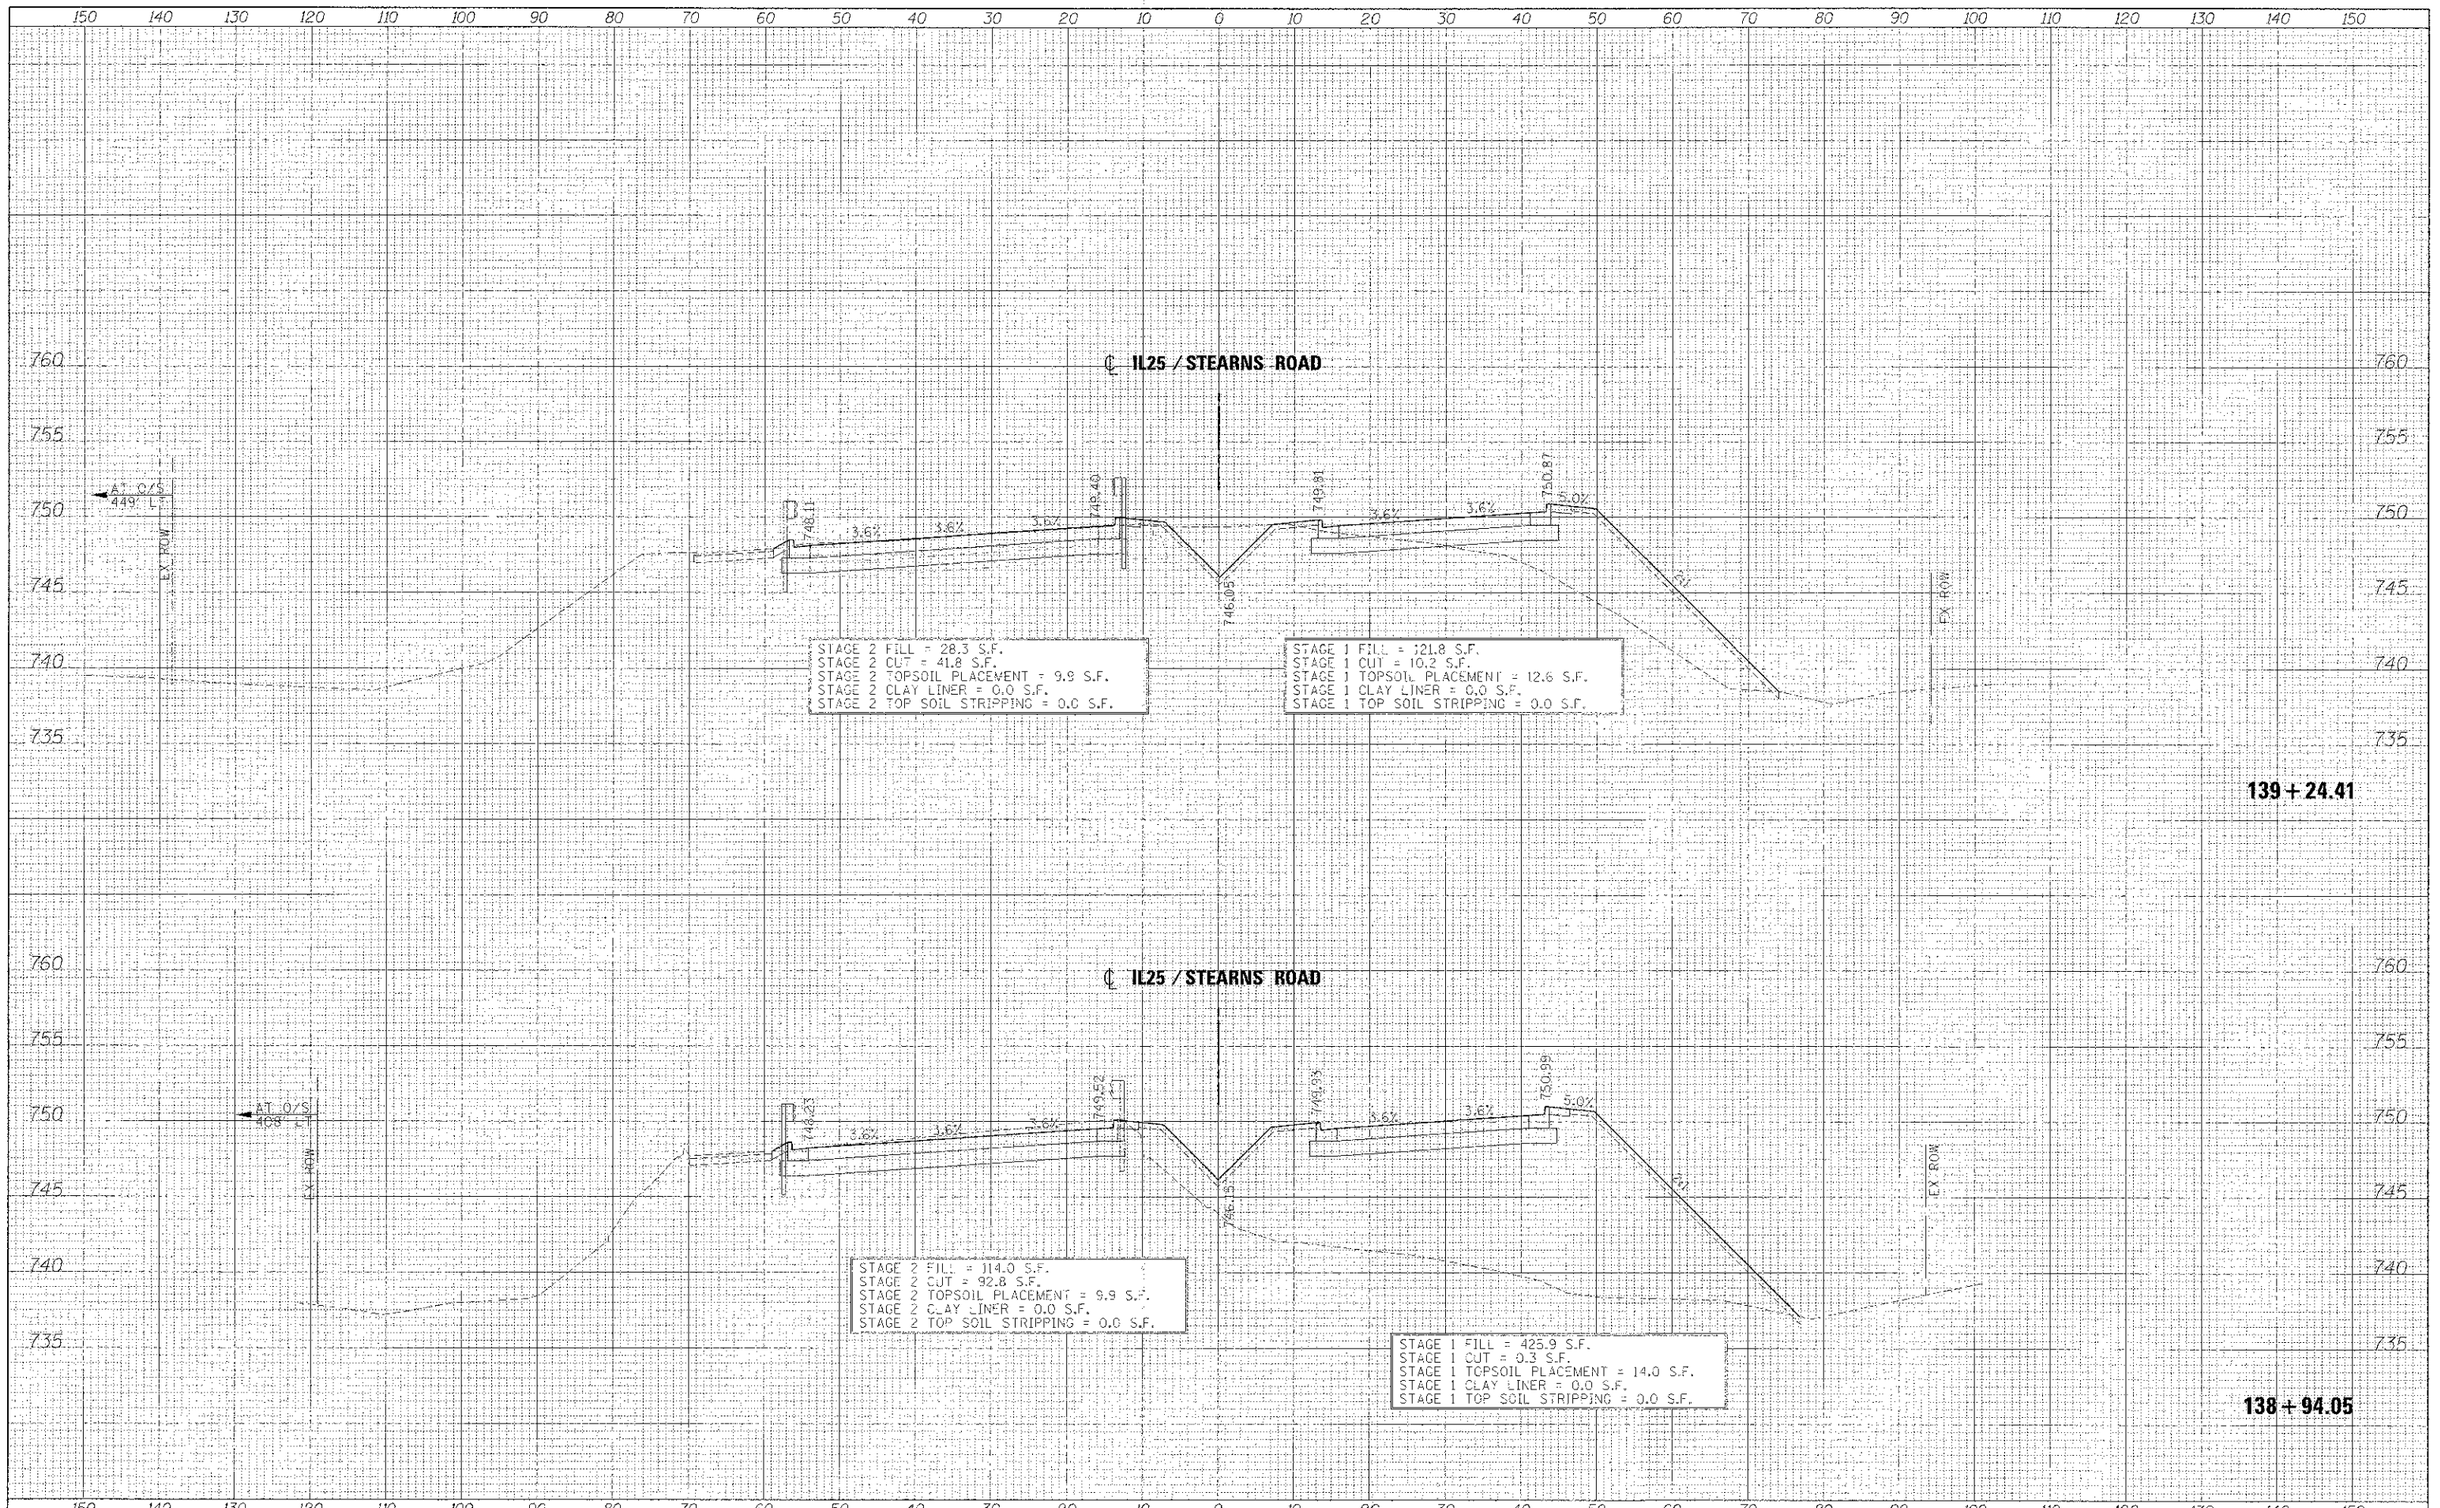

FILE NAME = ...\D1603598-3\IL25STNS-xsec.dgn	DESIGNED - AFS	REVISED -	
USER NAME = dbjerk	DRAWN - TMB	REVISED -	
PLOT DATE = 1/17/2013	CHECKED - JMM	REVISED -	
	DATE - 01/18/2013	REVISED -	

benesch
engineers · scientists · planners

STATE OF ILLINOIS
DIVISION OF TRANSPORTATION

CROSS SECTIONS
IL 25/STEARNS RD

SCALE: H 1"=10', V 1"=5' | SHEET NO. 37 OF 43 SHEETS | STA. 138+94.05 TO STA. 139+24.41

F.A.P. RTE.	SECTION	COUNTY	TOTAL SHEETS	SHEET NO.
361	06-00214-18-RP	KANE	431	394
		CONTRACT NO. 63598		
		ILLINOIS FED. AID PROJECT		