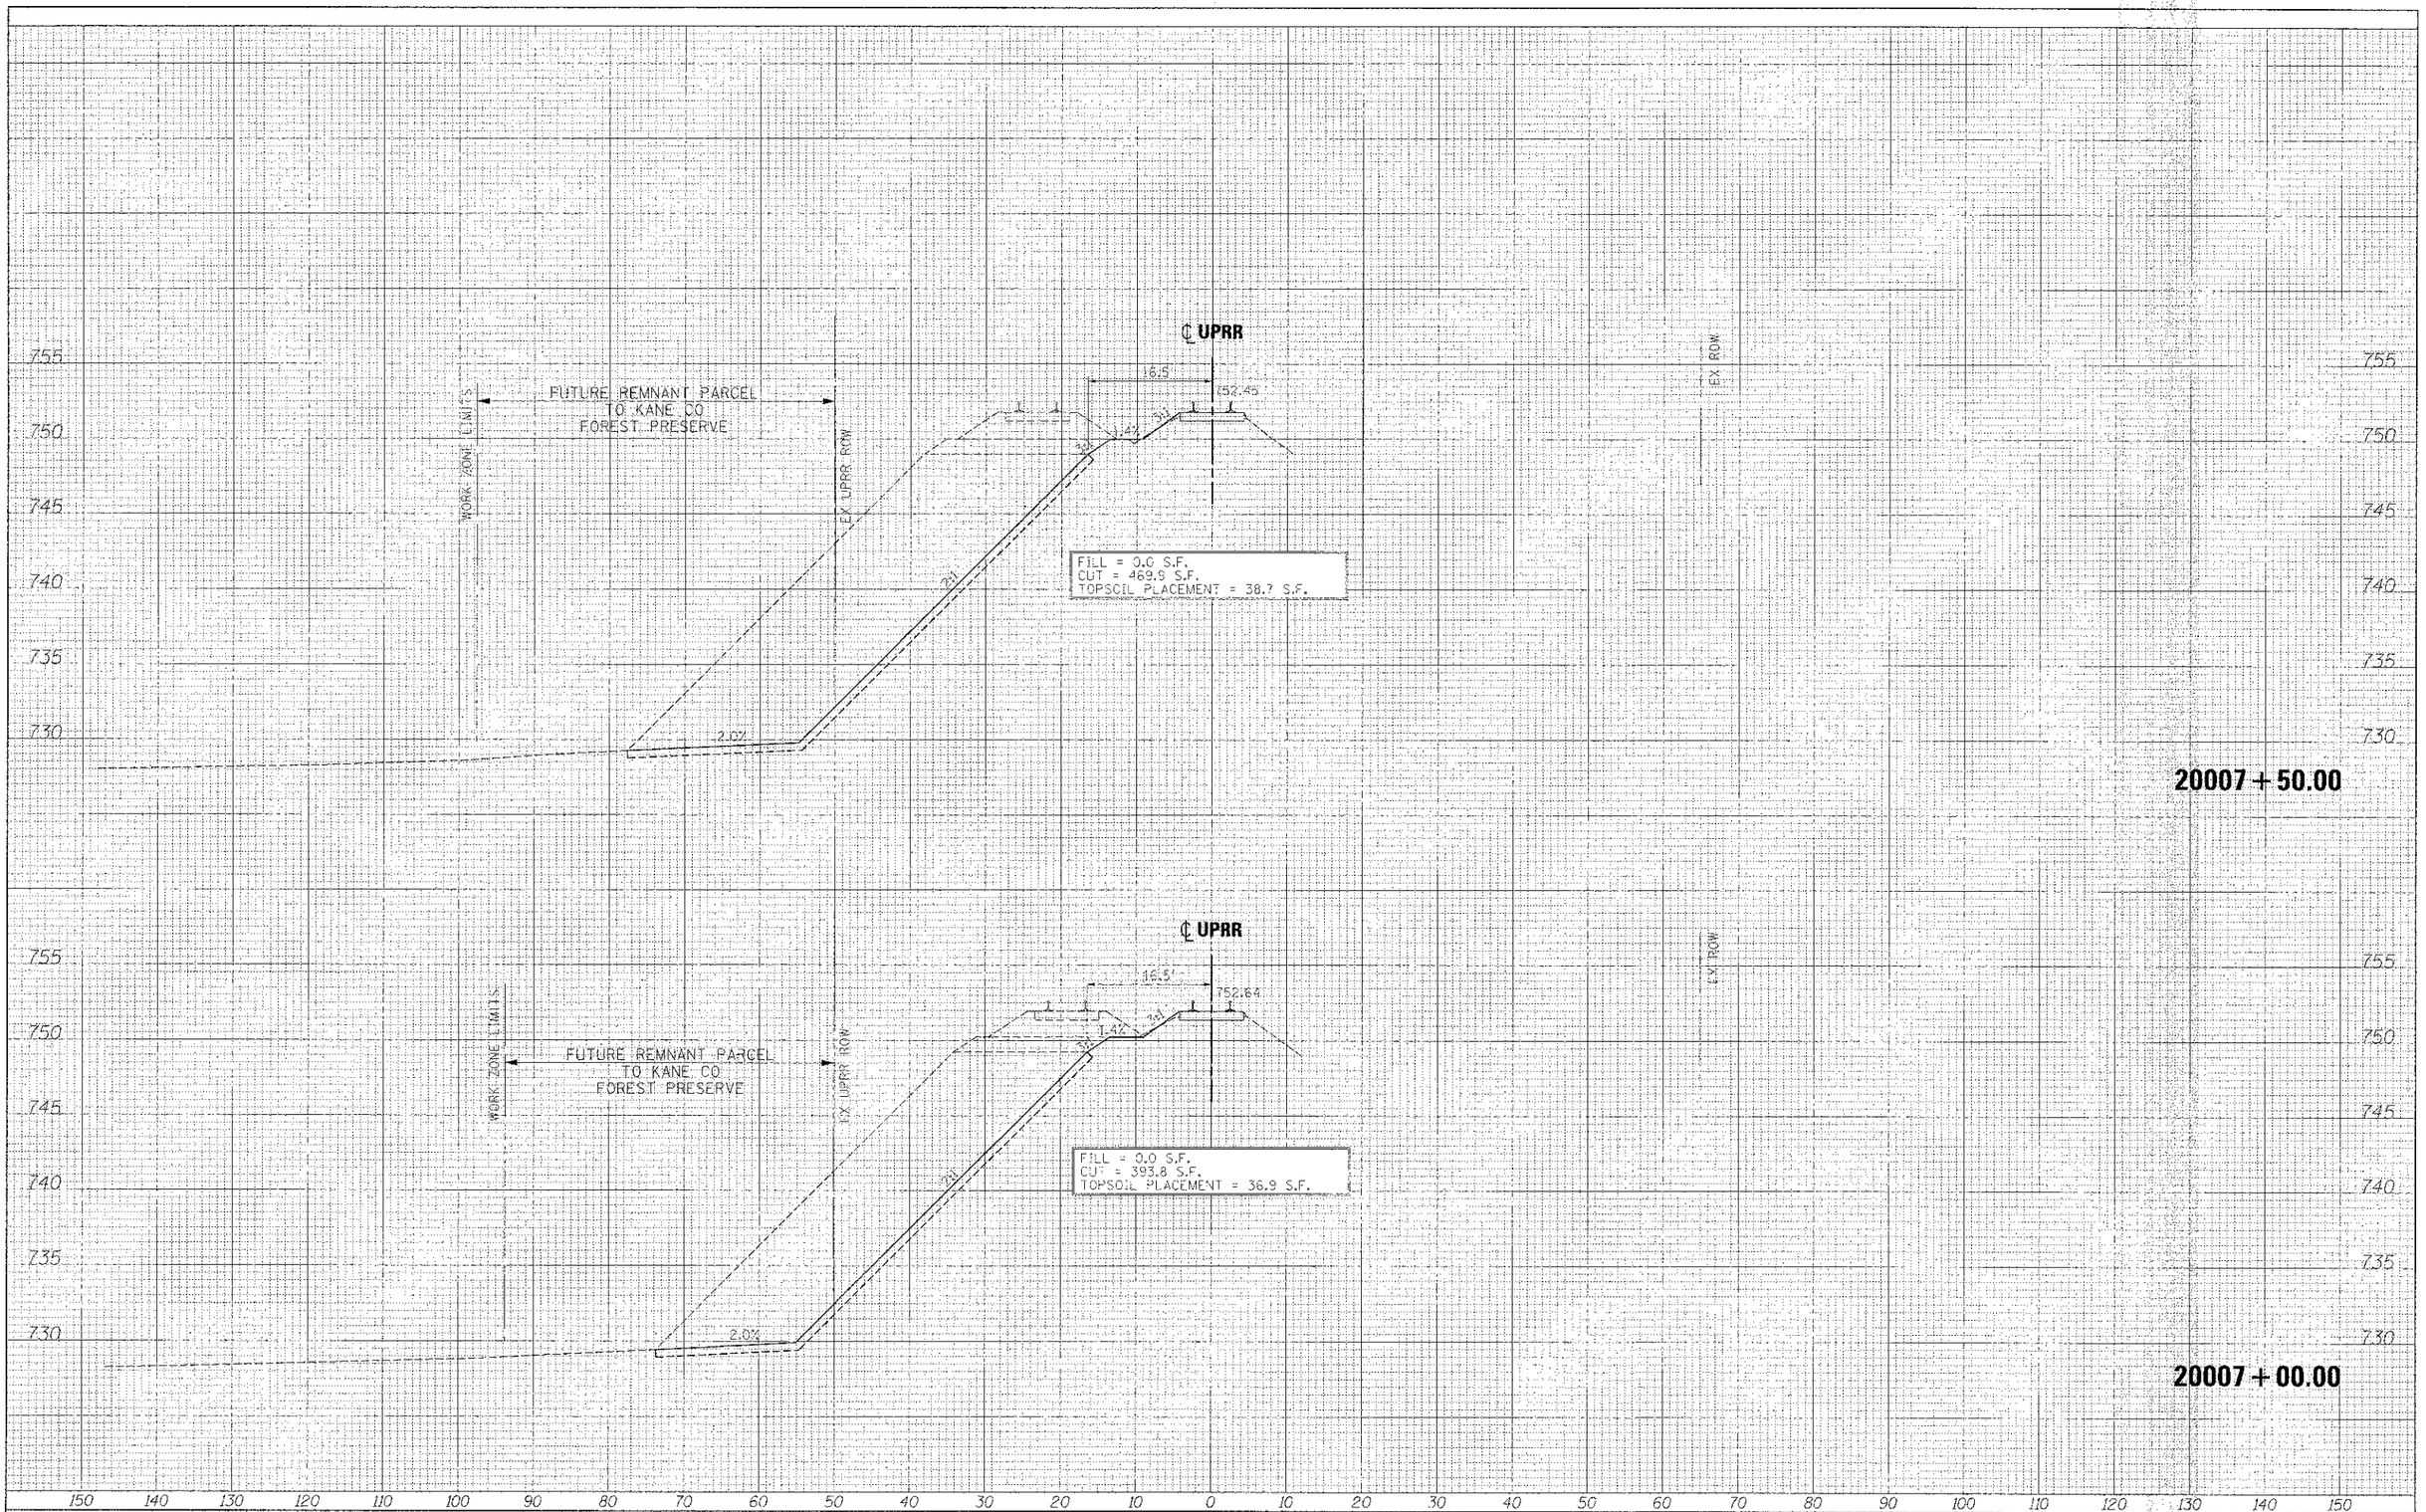

FINAL SURVEY NOTE BOOK — NO. — BY — DATE — SURVEYED — PLOTTED — TEMPLATE — AREAS — AREAS CHECKED

ORIGINAL SURVEY NOTE BOOK — NO. — BY — DATE — SURVEYED — PLOTTED — TEMPLATE — AREAS — AREAS CHECKED

FILE NAME = ...\0183598-3AUPRR-TMPL-xsec.dgn	DESIGNED - AFS	REVISED -	
USER NAME = blank	DRAWN - TMB	REVISED -	
PLOT DATE = 1/17/2013	CHECKED - JMM	REVISED -	
	DATE - 01/18/2013	REVISED -	

benesch engineers · scientists · planners

STATE OF ILLINOIS
DIVISION OF TRANSPORTATION

CROSS SECTIONS
UPRR

SCALE: H 1"=10', V 1"=5' | SHEET NO. 4 OF 22 SHEETS | STA. 20007+00.00 TO STA. 20007+50.00

F.A.P. RTE.	SECTION	COUNTY	TOTAL SHEETS	SHEET NO.
361	06-00214-18-RP	KANE	451	426
		CONTRACT NO. 63598		
		ILLINOIS FED. AID PROJECT		