BY	DATE

FINAL SURVEY NOTE BOOK	SURVEYED PLOTTED TEMPLATE AREAS CHECKED

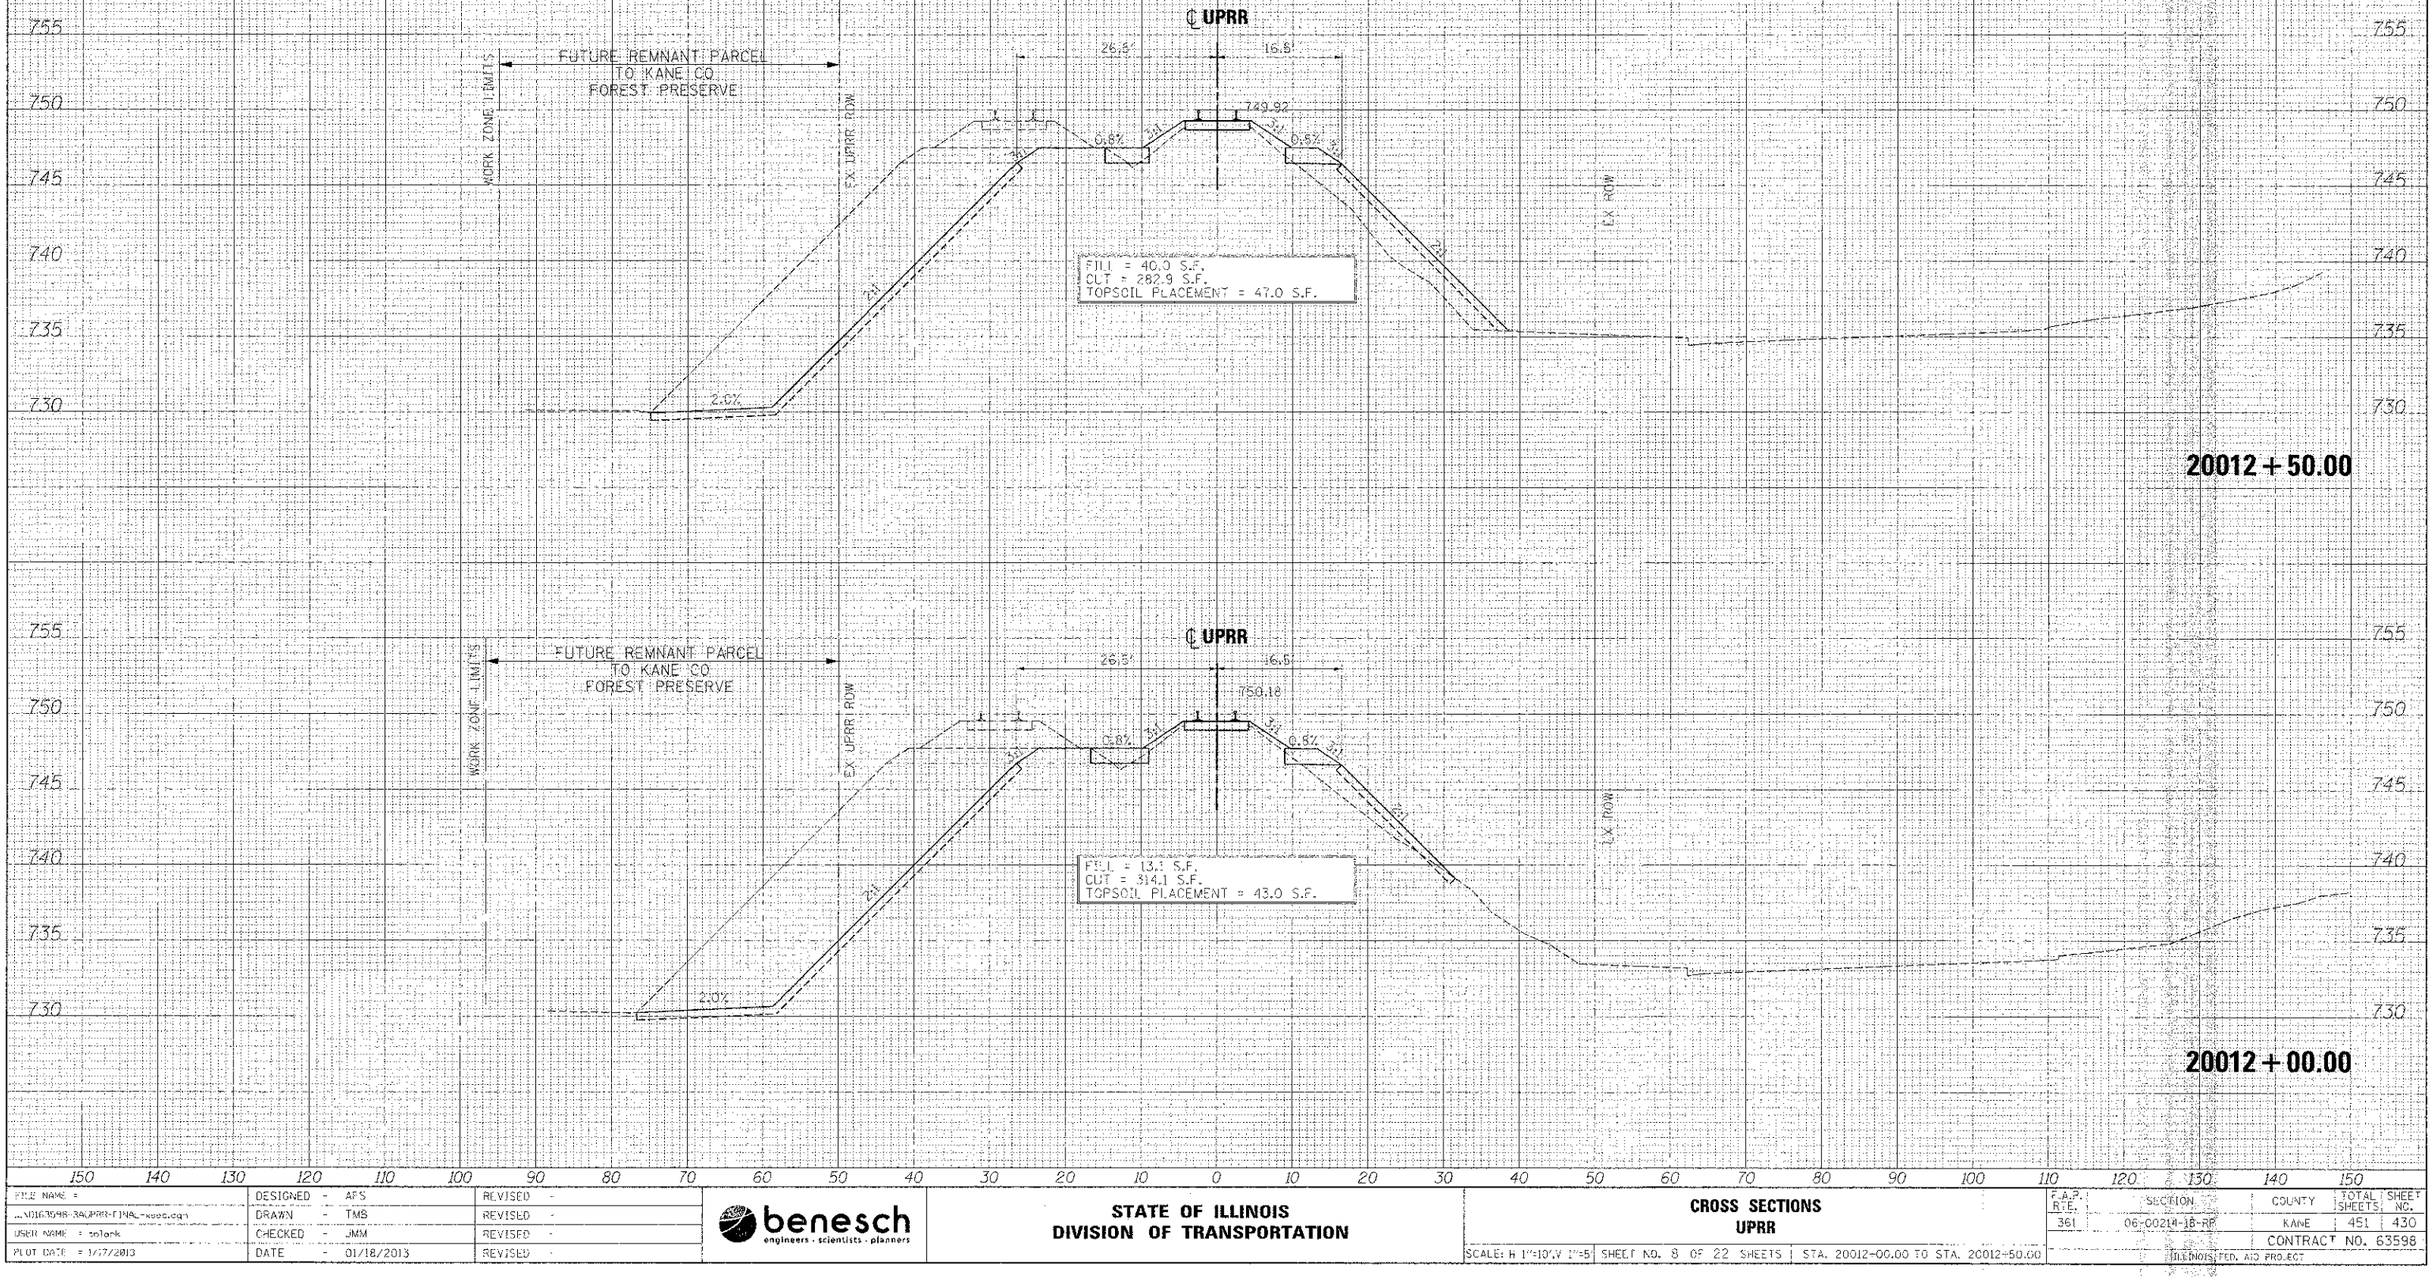

ORIGINAL SURVEY NOTE BOOK	SURVEYED PLOTTED TEMPLATE AREAS AREAS CHECKED
NO.	

BY	DATE

FILE NAME =	DESIGNED - AFS	REVISED -
...\D1163598-3A\UPRR-FINAL-xsec.dgn	DRAWN - TMS	REVISED -
USER NAME = tslark	CHECKED - JMM	REVISED -
PLOT DATE = 1/17/2013	DATE - 01/18/2013	REVISED -

benesch
engineers · scientists · planners

STATE OF ILLINOIS
DIVISION OF TRANSPORTATION

CROSS SECTIONS
UPRR

SCALE: H 1"=10', V 1"=5' | SHEET NO. 8 OF 22 SHEETS | STA. 20012+00.00 TO STA. 20012+50.00

F.A.P. RTE.	SECTION	COUNTY	TOTAL SHEETS	SHEET NO.
361	06-00214-18-RP	KANE	451	430
		CONTRACT NO. 63598		
	ILLINOIS FED. AID PROJECT			