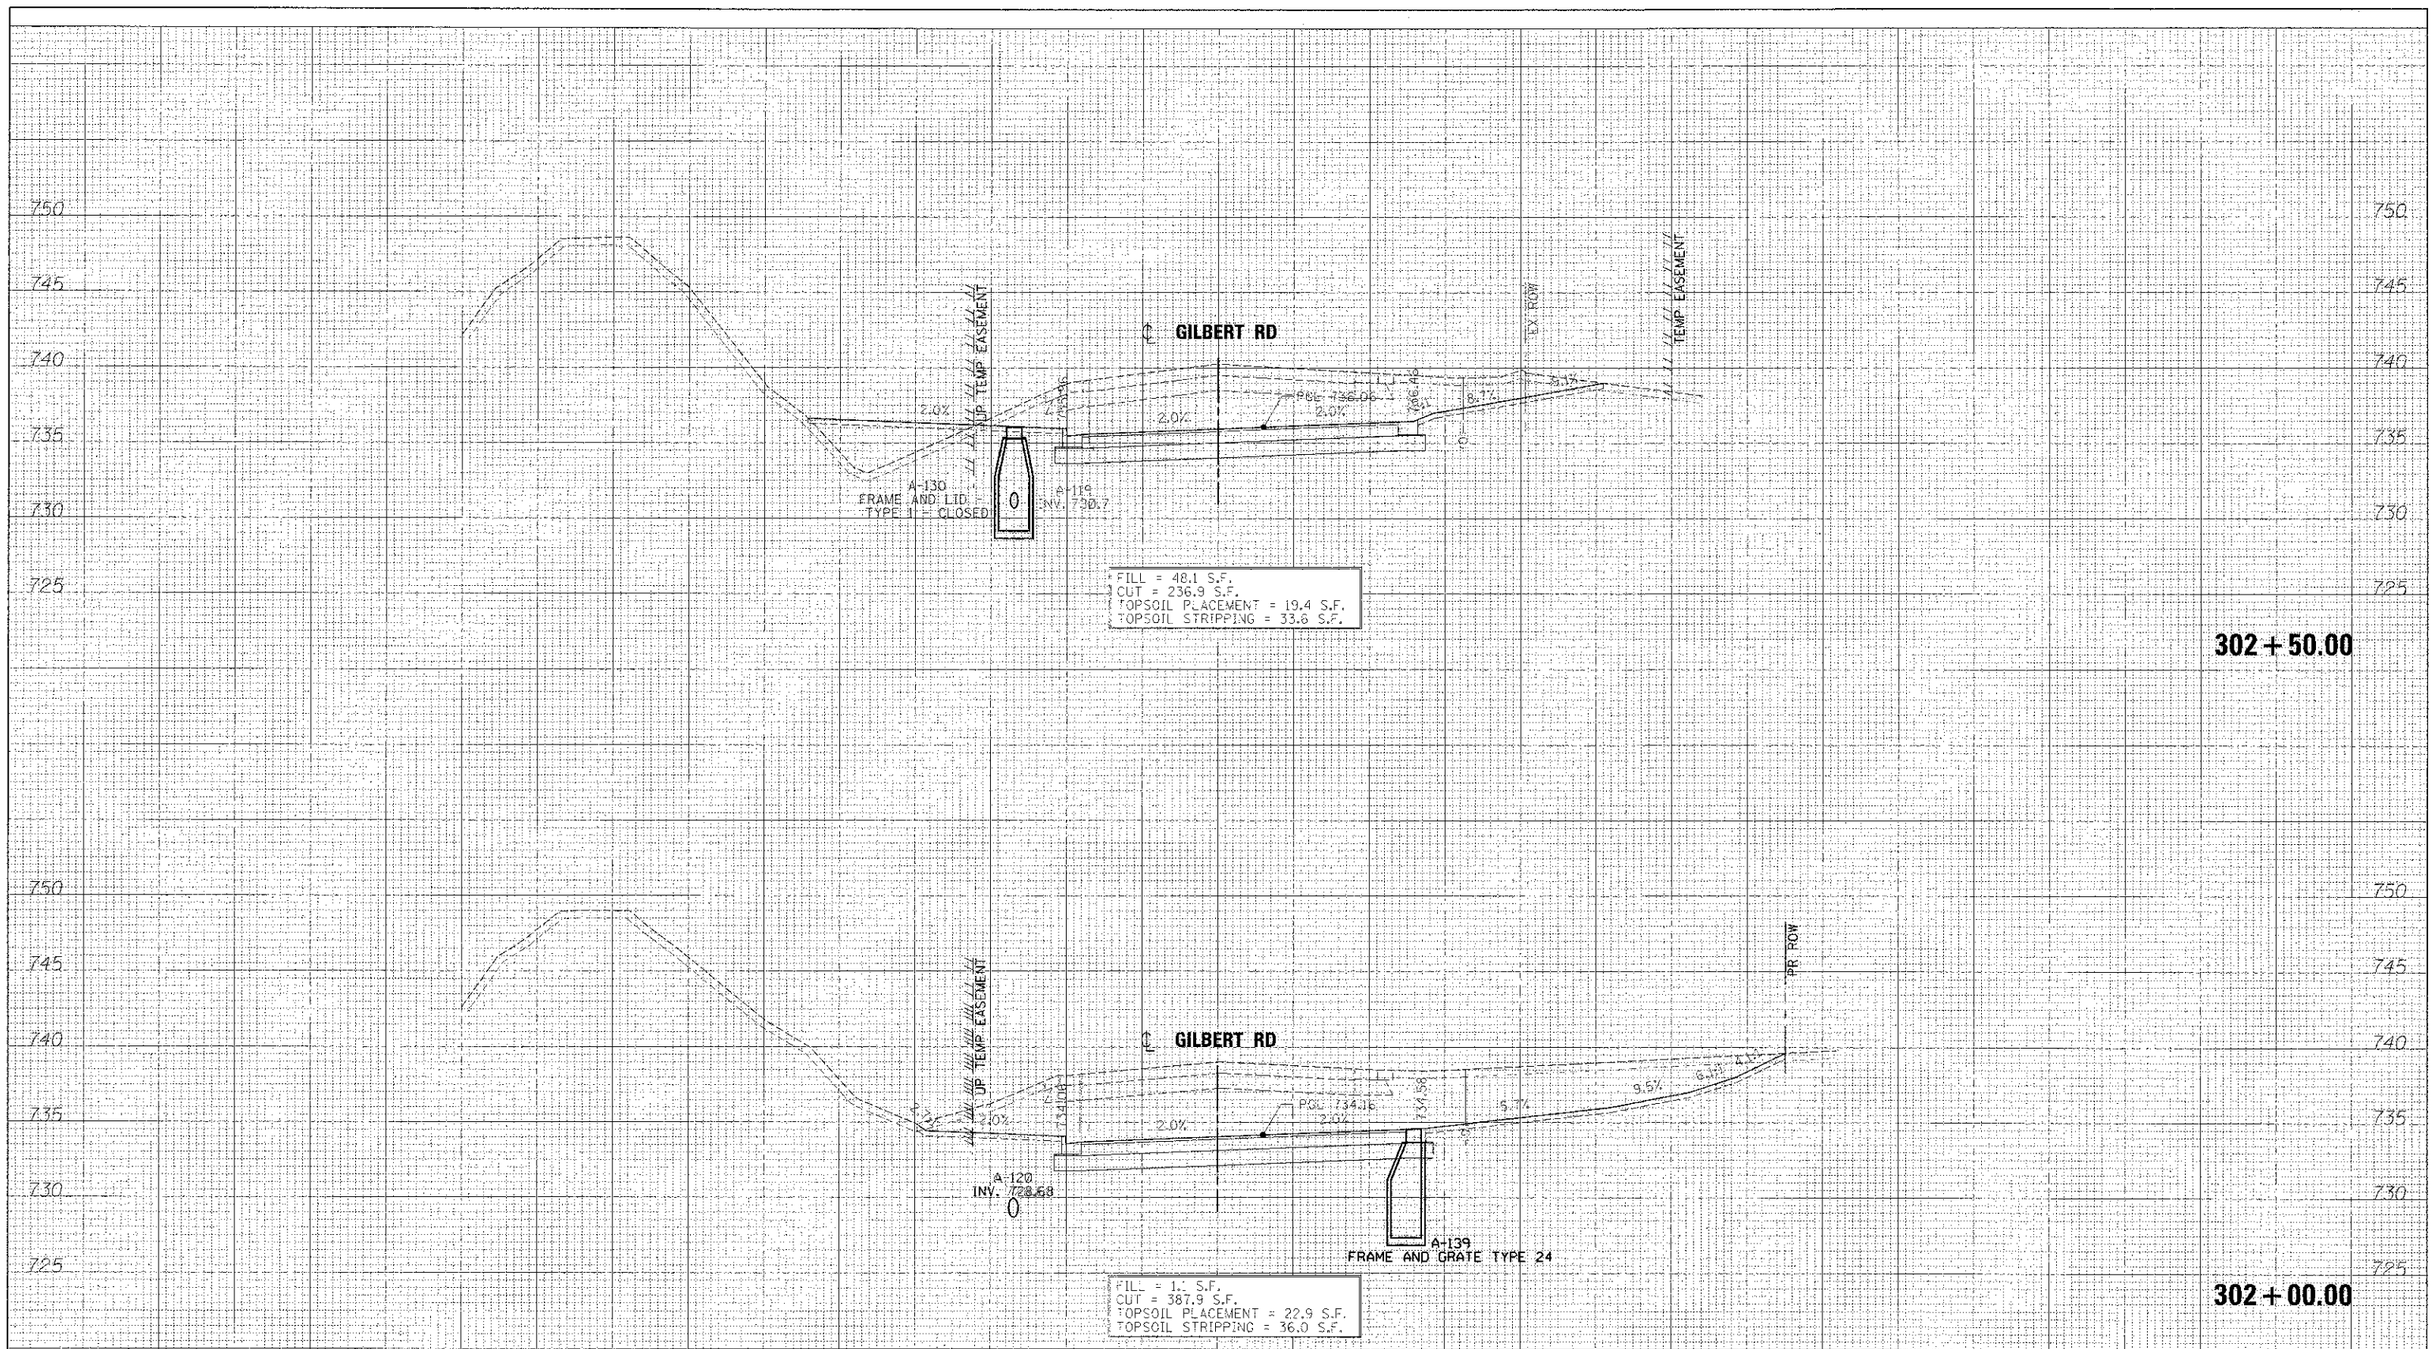

FILE NAME = ...\D163598-340IL-xsec.dgn	DESIGNED - AFS	REVISED -
	DRAWN - TMB	REVISED -
USER NAME = sblank	CHECKED - JMM	REVISED -
PLOT DATE = 1/17/2013	DATE - 01/18/2013	REVISED -

benesch
engineers · scientists · planners

STATE OF ILLINOIS
DIVISION OF TRANSPORTATION

CROSS SECTIONS
GILBERT ST

SCALE: H 1"=10',V 1"=5' | SHEET NO. 2 OF 7 SHEETS | STA. 302+00.00 TO STA. 302+50.00

F.A.P. RTE.	SECTION	COUNTY	TOTAL SHEETS	SHEET NO.
361	06-00214-18-RP	KANE	451	446
		CONTRACT NO. 63598		
		ILLINOIS FED. AID PROJECT		