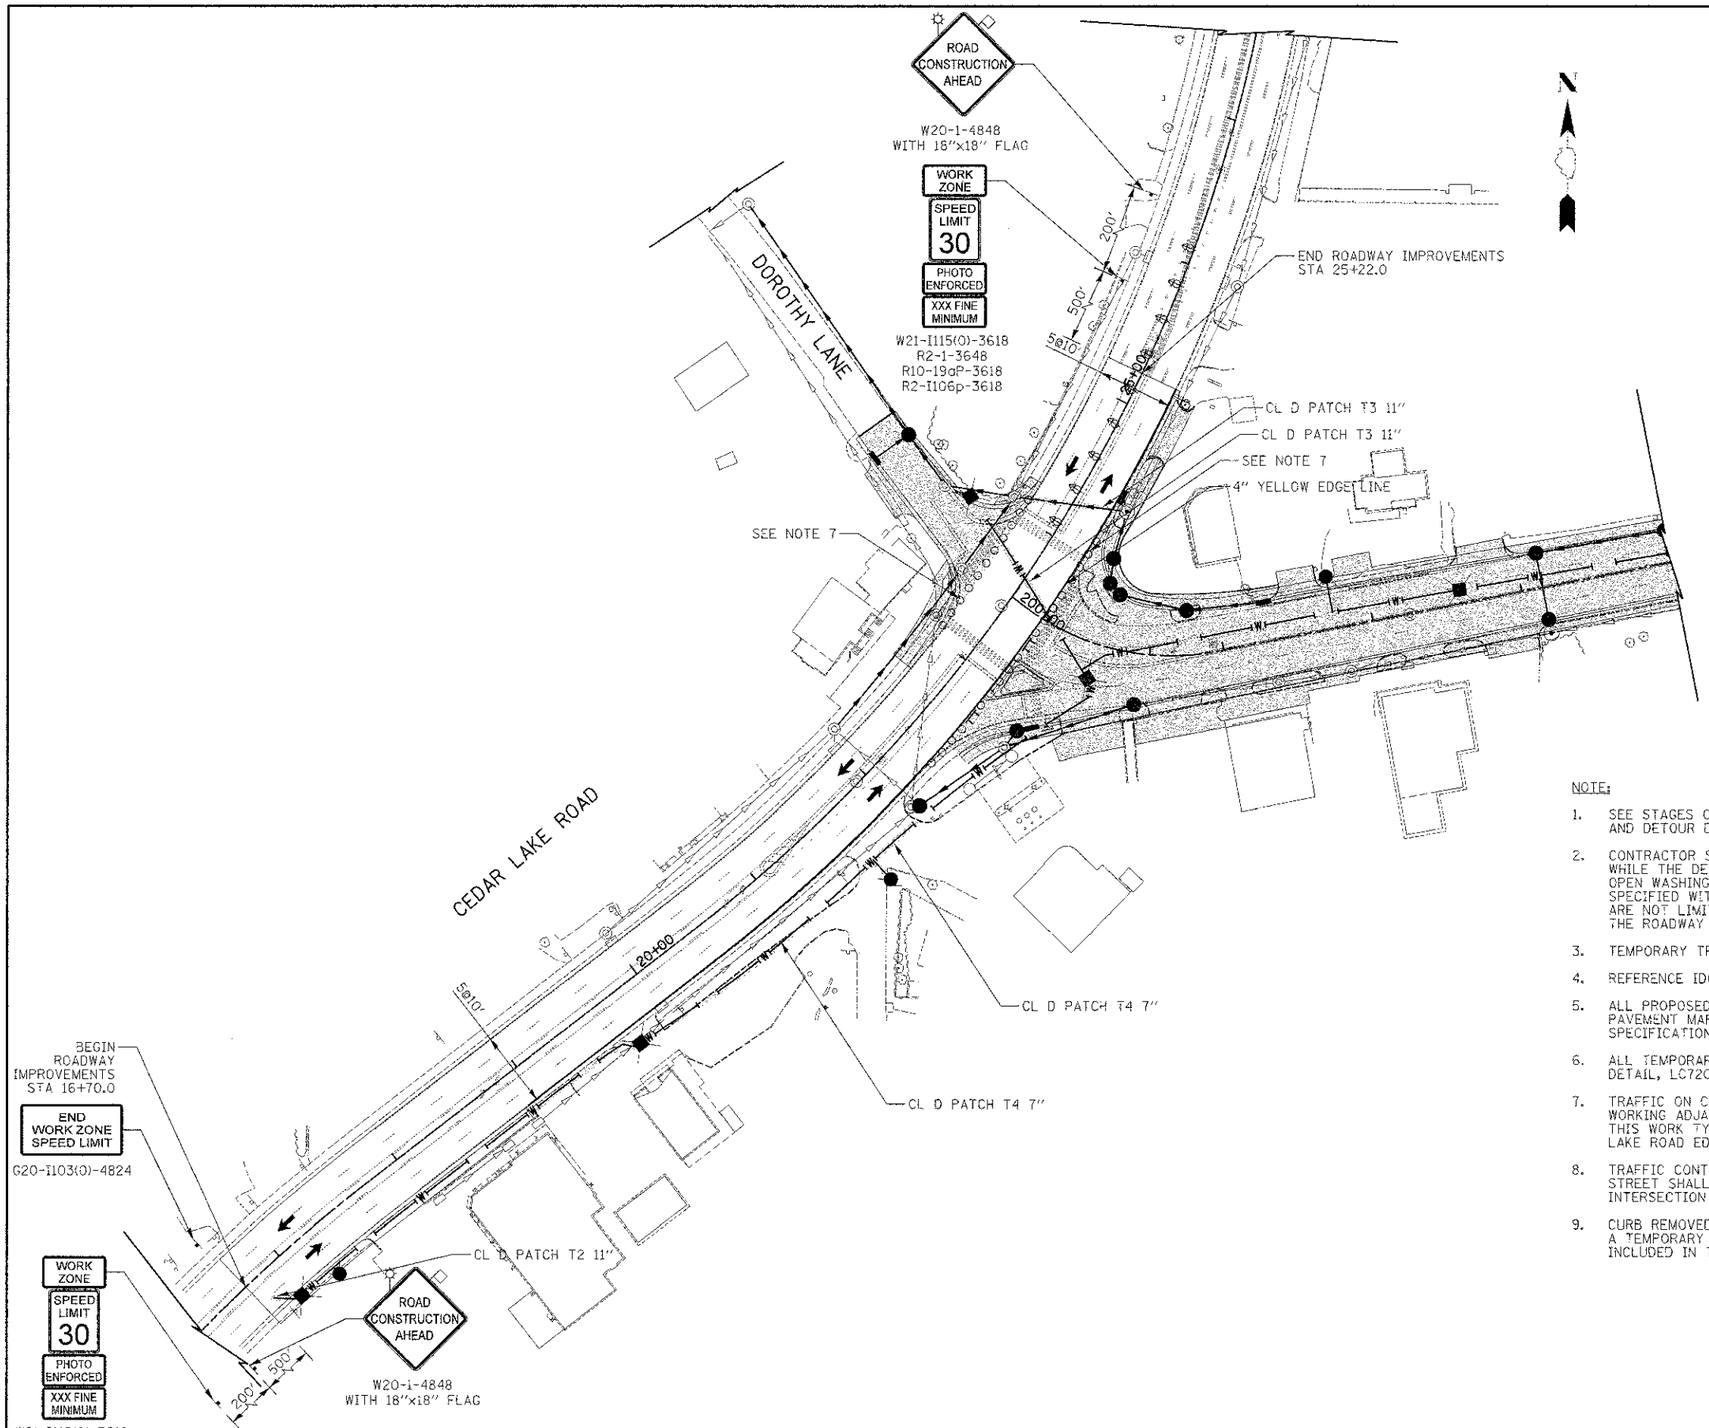

LEGEND

- PERMANENT PAVING (UNDER DETOUR)
- PROPOSED STORM SEWER
- EXISTING STORM SEWER
- TYPE II BARRICADES WITH MONO-DIRECTIONAL STEADY-BURN LIGHTS @ 50' CTRS (20' SPACING IN TAPERS, 10' SPACING IN CORNER RADII)
- DIRECTION OF TRAFFIC PATTERNS
- DRUMS OR TYPE II BARRICADES WITH MONO-DIRECTIONAL STEADY-BURN LIGHTS & DIRECTION INDICATOR PANELS @ 25' CTRS
- TYPE III BARRICADE WITH FLASHING LIGHTS
- TEMPORARY TRAFFIC SIGN ON PERMANENT SUPPORT
- AMBER FLASHING LIGHT
- 18" x 18" FLAG
- TA (PE) TEMPORARY ACCESS (PRIVATE ENTRANCE)
- TA (CE) TEMPORARY ACCESS (COMMERCIAL ENTRANCE)

NOTE:

1. SEE STAGES OF CONSTRUCTION TYPICAL SECTIONS FOR CONSTRUCTION PROCEDURES AND DETOUR DETAILS.
2. CONTRACTOR SHALL PERFORM CONSTRUCTION OPERATIONS IN A TIMELY MANNER WHILE THE DETOUR IS IN PLACE TO COMPLETE ITEMS OF WORK SUFFICIENT TO OPEN WASHINGTON STREET TO THE MOTORING PUBLIC BY THE COMPLETION DATE SPECIFIED WITHIN THE CONTRACT DOCUMENTS. ITEMS OF WORK SHALL INCLUDE, BUT ARE NOT LIMITED TO DRAINAGE & UTILITIES, CURB & GUTTER, SIDEWALKS, AND THE ROADWAY THROUGH BINDER COURSE WITH PAVED ENTRANCES AND SIDE ROADS.
3. TEMPORARY TRAFFIC SIGNS SHALL BE PLACED PER IDOT STANDARD 701901.
4. REFERENCE IDOT STANDARDS FOR TAPERS.
5. ALL PROPOSED PAVEMENT MARKINGS ON THIS SHEET SHALL BE "TEMPORARY PAVEMENT MARKINGS" IN ACCORDANCE WITH ARTICLE 703.05 OF THE "STANDARD SPECIFICATIONS", EXCEPT AS SHOWN.
6. ALL TEMPORARY ACCESS LOCATIONS SHALL BE SIGNED ACCORDING TO LAKE COUNTY DETAIL, LC7201.
7. TRAFFIC ON CEDAR LAKE ROAD SHALL BE MAINTAINED PER STANDARD 701306 WHEN WORKING ADJACENT TO THE EXISTING THROUGH LANES. AFTER THE COMPLETION OF THIS WORK TYPE II BARRICADES SHALL BE PROVIDED JUST OUTSIDE OF CEDAR LAKE ROAD EDGE OF PAVEMENT.
8. TRAFFIC CONTROL FOR ALL INTERSECTIONS (SIDE ROADS) ALONG WASHINGTON STREET SHALL FOLLOW LCDOT DETAIL LC7004. SEE SHEET 75 FOR 'TYPICAL INTERSECTION ALONG WASHINGTON STREET' DETAIL.
9. CURB REMOVED TO ACCOMMODATE WATER MAIN AND UTILITY WORK SHALL INCLUDE A TEMPORARY HMA CURB REPLACEMENT. THE COST OF THIS WORK SHALL BE INCLUDED IN THE COST OF CLASS D PATCHING.

WASHINGTON STREET

FINAL SURVEY	BY	DATE
SURVEYED		
PLOTTED		
TOTAL STA.		
ROUTE BASIS	AREAS	
	AREAS CHECKED	

ORIGINAL	BY	DATE
SURVEY		
PLOTTED		
TOTAL STA.		
ROUTE BASIS	AREAS	
	AREAS CHECKED	

CIVILTECH
450 E Devon Ave, Suite 300
Itasca, Illinois 60143
Tel: 630.773.3900 Fax: 630.773.3975
www.civiltechinc.com

DESIGNED	PK	REVISED	4/10/2013
DRAWN	JRR	REVISED	-
CHECKED	RTM	REVISED	-
DATE	1/7/2013	REVISED	-

STATE OF ILLINOIS
DEPARTMENT OF TRANSPORTATION

SCALE
0 50 100

STAGES OF CONSTRUCTION

SHEET NO. 1 OF 8 SHEETS | STA. TO STA.

F.A.U. RTE.	SECTION	COUNTY	TOTAL SHEETS	SHEET NO.
0187	05-00121-07-WR	LAKE	223	76

CONTRACT NO. 63765

FED. ROAD DIST. NO. 1 | ILLINOIS | FED. AID PROJECT