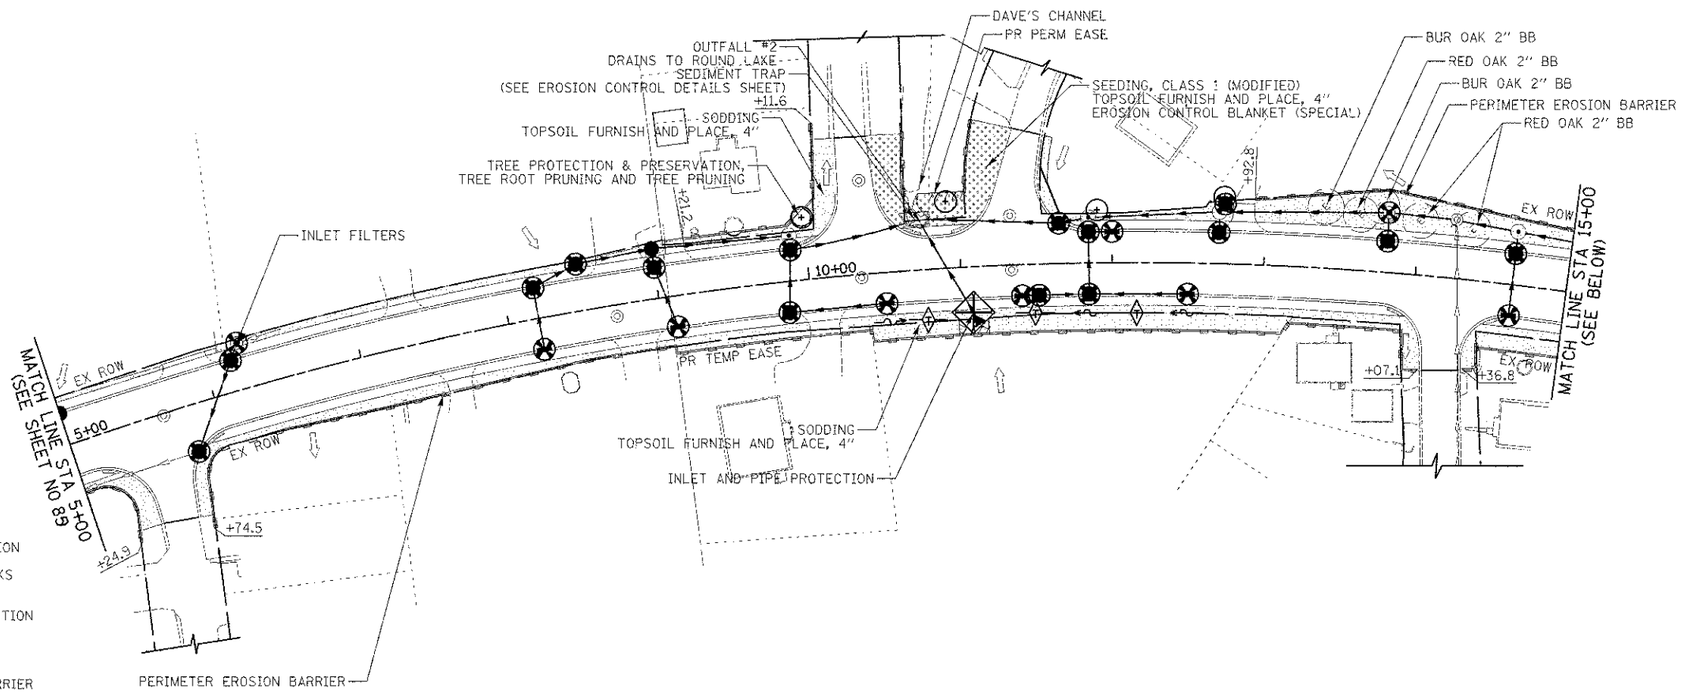

LEGEND

- ROADWAY DITCH FLOW
- OVERLAND FLOW DIRECTION
- TEMPORARY DITCH CHECKS
- INLET AND PIPE PROTECTION
- INLET FILTERS
- PERIMETER EROSION BARRIER
- EXISTING TREES
- TREE PROTECTION & PRESERVATION, TREE ROOT PRUNING AND TREE PRUNING (AT THE DIRECTION OF ENGINEER)
- SODDING TOPSOIL FURNISH AND PLACE, 4"
- SEEDING, CLASS 1 (MODIFIED) TOPSOIL FURNISH AND PLACE, 4" EROSION CONTROL BLANKET

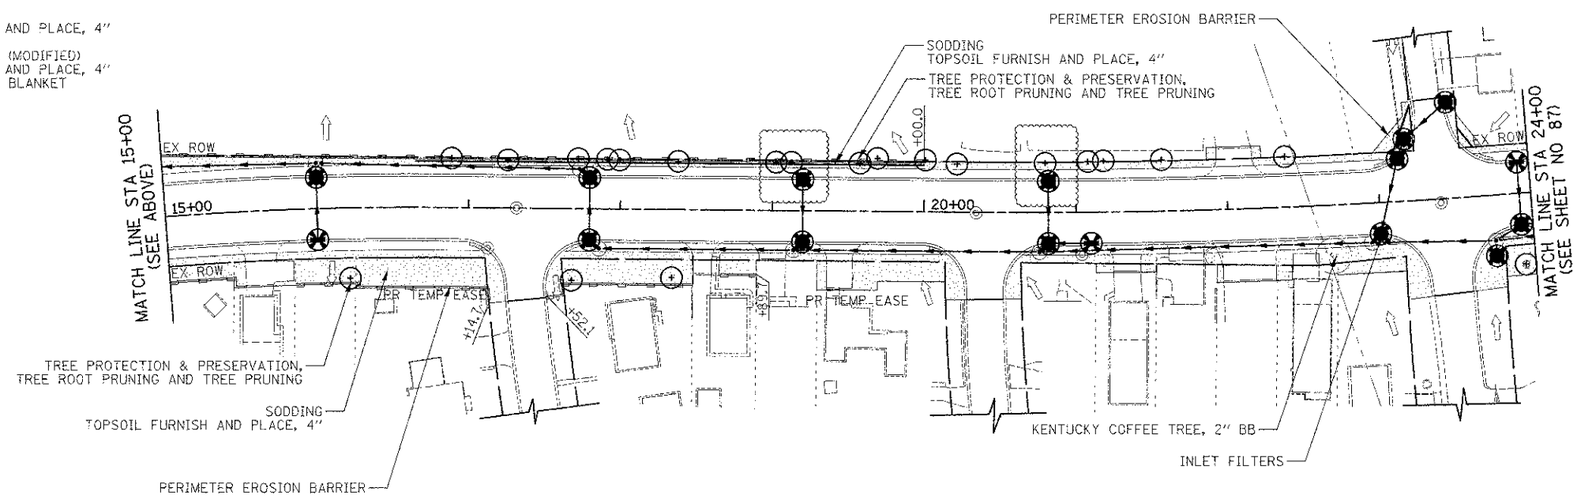

CIVILTECH 450 E Devon Ave, Suite 300 Itasca, Illinois 60143 Tel: 630.773.3900 Fax: 630.773.3975 www.civiltechinc.com	DESIGNED - PK	REVISED - 4/10/2013	STATE OF ILLINOIS DEPARTMENT OF TRANSPORTATION	SCALE 0 50 100	EROSION CONTROL PLAN	F.A.U. RTE. 0187	SECTION 05-00121-07-WR	COUNTY LAKE	TOTAL SHEETS 223	SHEET NO. 86
	DRAWN - JRR	REVISED -						CONTRACT NO. 63765		
	CHECKED - RTM	REVISED -								
	DATE - 12/17/2012	REVISED -			SHEET NO. 2 OF 6 SHEETS 5+00 24+00	FED. ROAD DIST. NO. 1 ILLINOIS FED. AID PROJECT				