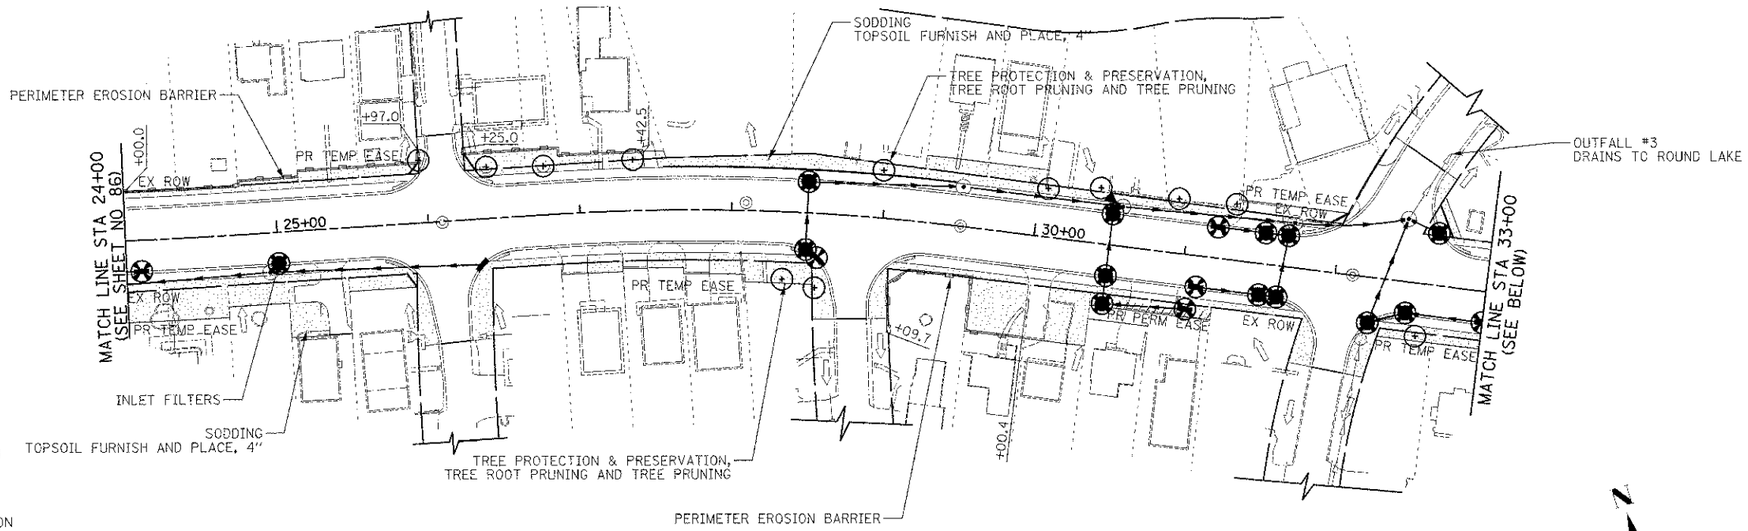

LEGEND

- ROADWAY DITCH FLOW
- OVERLAND FLOW DIRECTION
- TEMPORARY DITCH CHECKS
- INLET AND PIPE PROTECTION
- INLET FILTERS
- PERIMETER EROSION BARRIER
- EXISTING TREES
- TREE PROTECTION & PRESERVATION, TREE ROOT PRUNING AND TREE PRUNING (AT THE DIRECTION OF ENGINEER)
- SODDING TOPSOIL FURNISH AND PLACE, 4"
- SEEDING, CLASS 1 (MODIFIED) TOPSOIL FURNISH AND PLACE, 4" EROSION CONTROL BLANKET

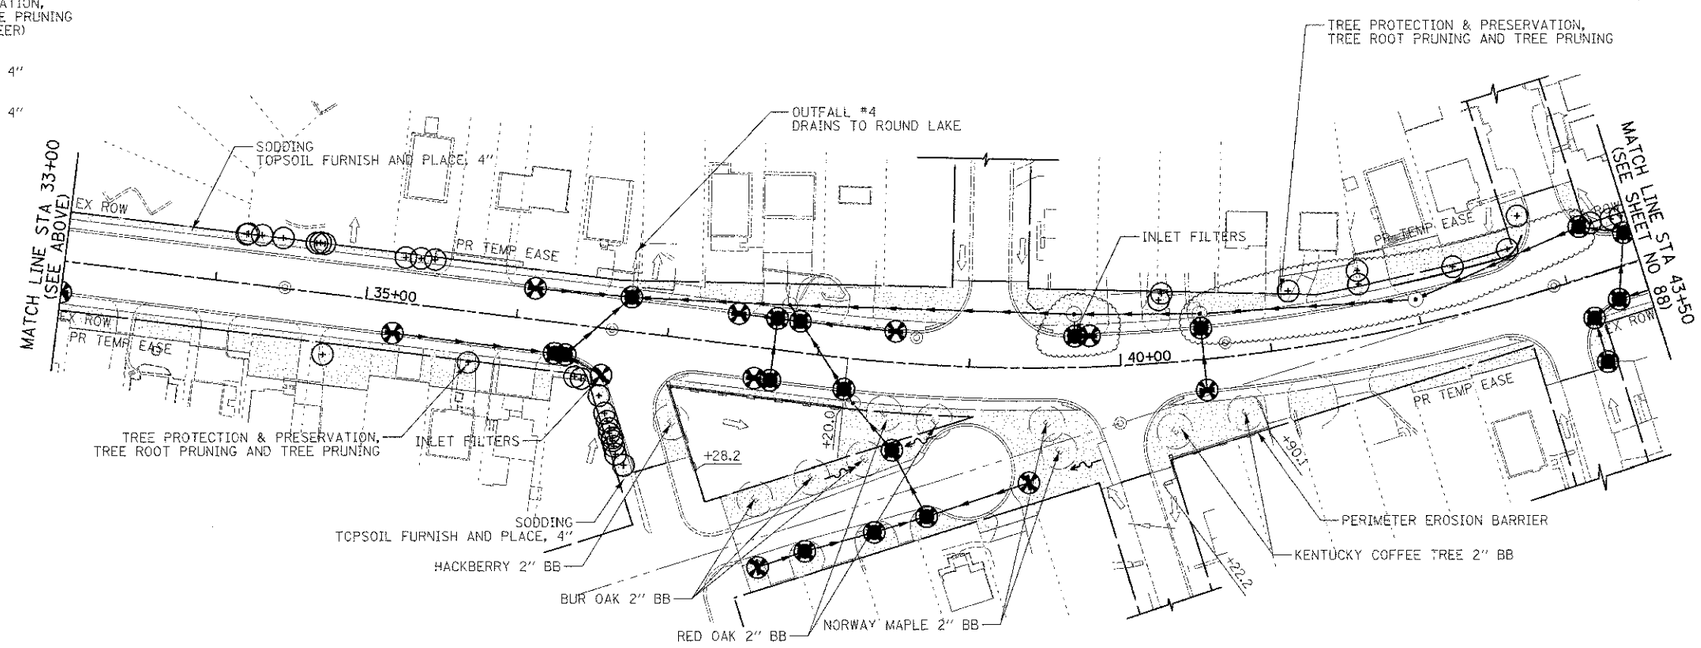

CIVILTECH — 450 E Devon Ave, Suite 300, Itasca, Illinois 60143, Tel: 630.773.3900 Fax: 630.773.3975, www.civiltechinc.com	DESIGNED - PK	REVISED - 4/10/2013	STATE OF ILLINOIS DEPARTMENT OF TRANSPORTATION	SCALE 0 50 100	EROSION CONTROL PLAN
	DRAWN - JRR	REVISED -			SHEET NO. 3 OF 6 SHEETS; STA. 24+00 TO STA. 43+50
	CHECKED - RTM	REVISED -			
	DATE - 12/17/2012	REVISED -			

F.A.U. RTE.	SECTION	COUNTY	TOTAL SHEETS	SHEET NO.
0187	05-00121-07-WR	LAKE	223	87
		CONTRACT NO. 63765		
FED. ROAD DIST. NO. 1	ILLINOIS	FED. AID PROJECT		

FINAL SURVEY	BY	DATE
SURVEYED		
PLOTTED		
TEMPLATE		
AREAS		
AREAS CHECKED		
NOTE BOOK		
NO.		

ORIGINAL SURVEY	BY	DATE
SURVEYED		
PLOTTED		
TEMPLATE		
AREAS		
AREAS CHECKED		
NOTE BOOK		
NO.		