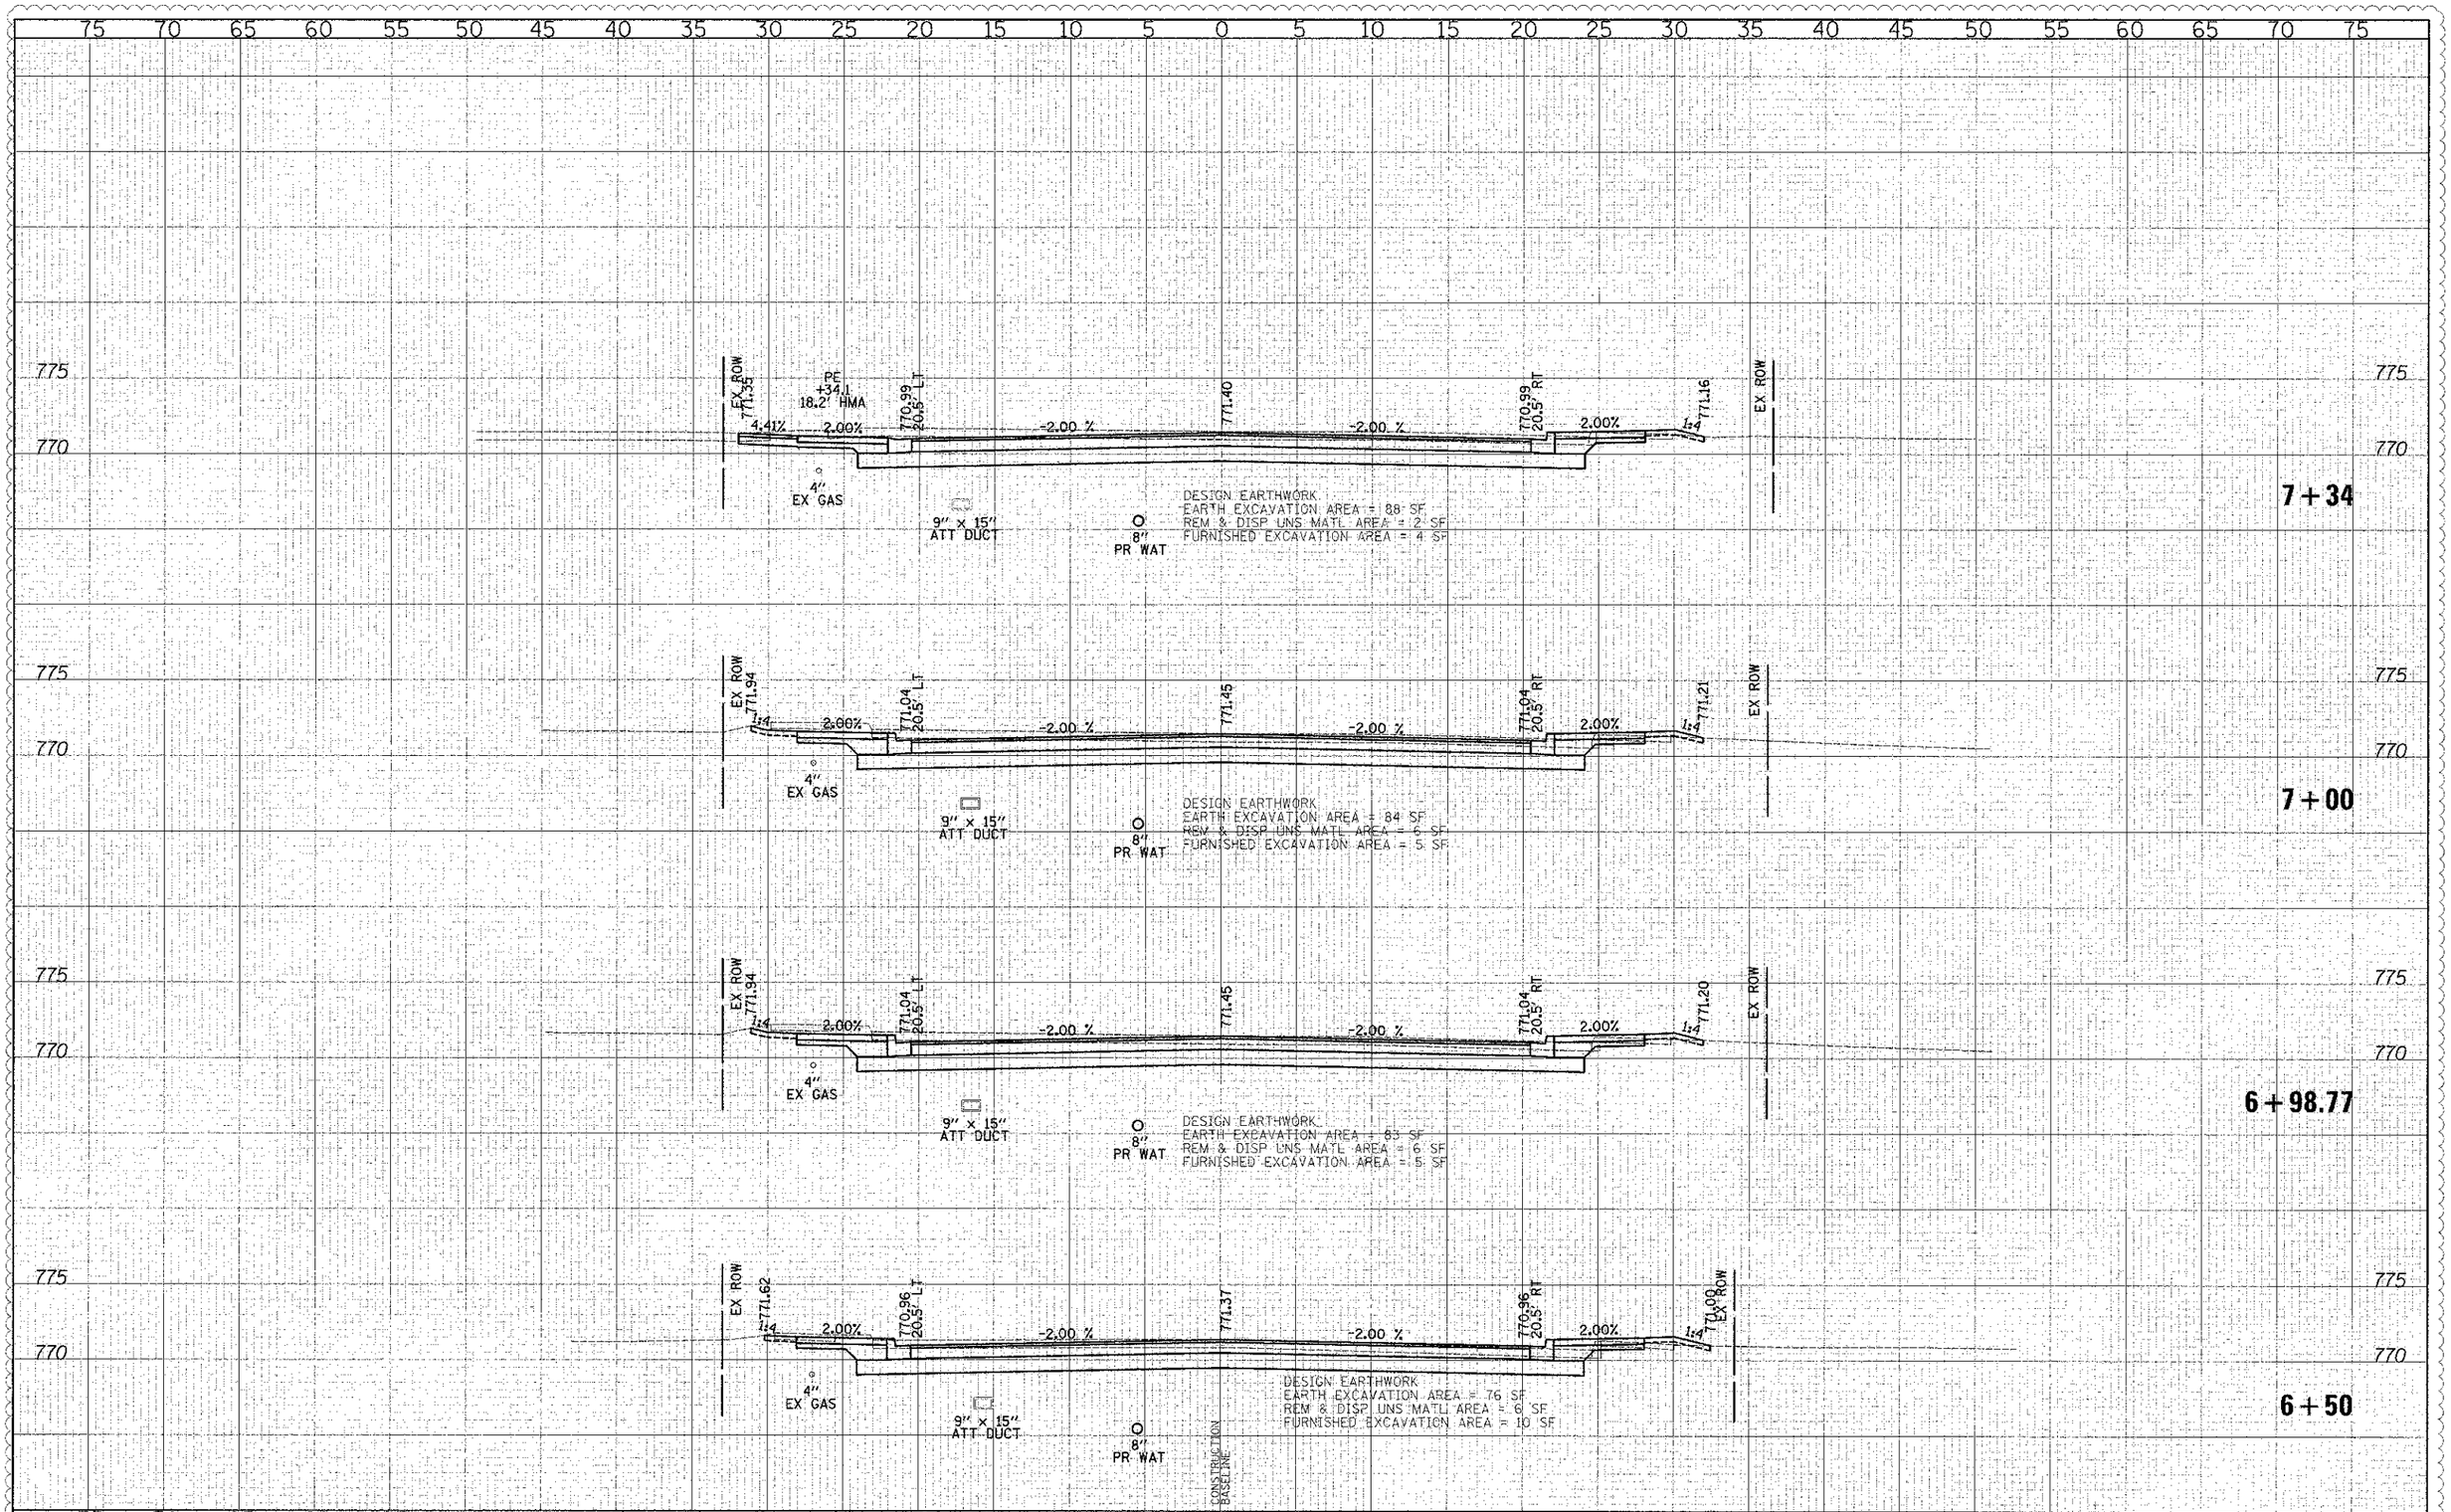

FINAL SURVEY	SURVEYED	DATE
	FIELD BK.	
NOTE BOOK	TEMP. BK.	
	AREAS	
NO.	AREAS CHECKED	

ORIGINAL SURVEY	SURVEYED	DATE
	COMPUTED	
NOTE BOOK	TEMP. BK.	
NO.	AREAS	
	AREAS CHECKED	

CIVILTECH
450 E Devon Ave, Suite 300
Itasca, Illinois 60143
Tel: 630.773.3900 Fax: 630.773.3975
www.civiltechinc.com

DESIGNED - PK	REVISED - 4/10/2013	
DRAWN - JRR	REVISED -	
CHECKED - RTM	REVISED -	
DATE - 12/17/2012	REVISED -	

STATE OF ILLINOIS
DEPARTMENT OF TRANSPORTATION

SCALES
VERT. 0 5 10
HORIZ. 0 5 10

CROSS SECTIONS – WASHINGTON STREET

SHEET NO. 5 OF 49 SHEETS | STA. 6+50.00 TO STA. 7+34.00

F.A.U. RTE.	SECTION	COUNTY	TOTAL SHEETS	SHEET NO.
0187	05-00121-07-WR	LAKE	223	172

CONTRACT NO. 63765

FED. ROAD DIST. NO. 1 | ILLINOIS | FED. AID PROJECT