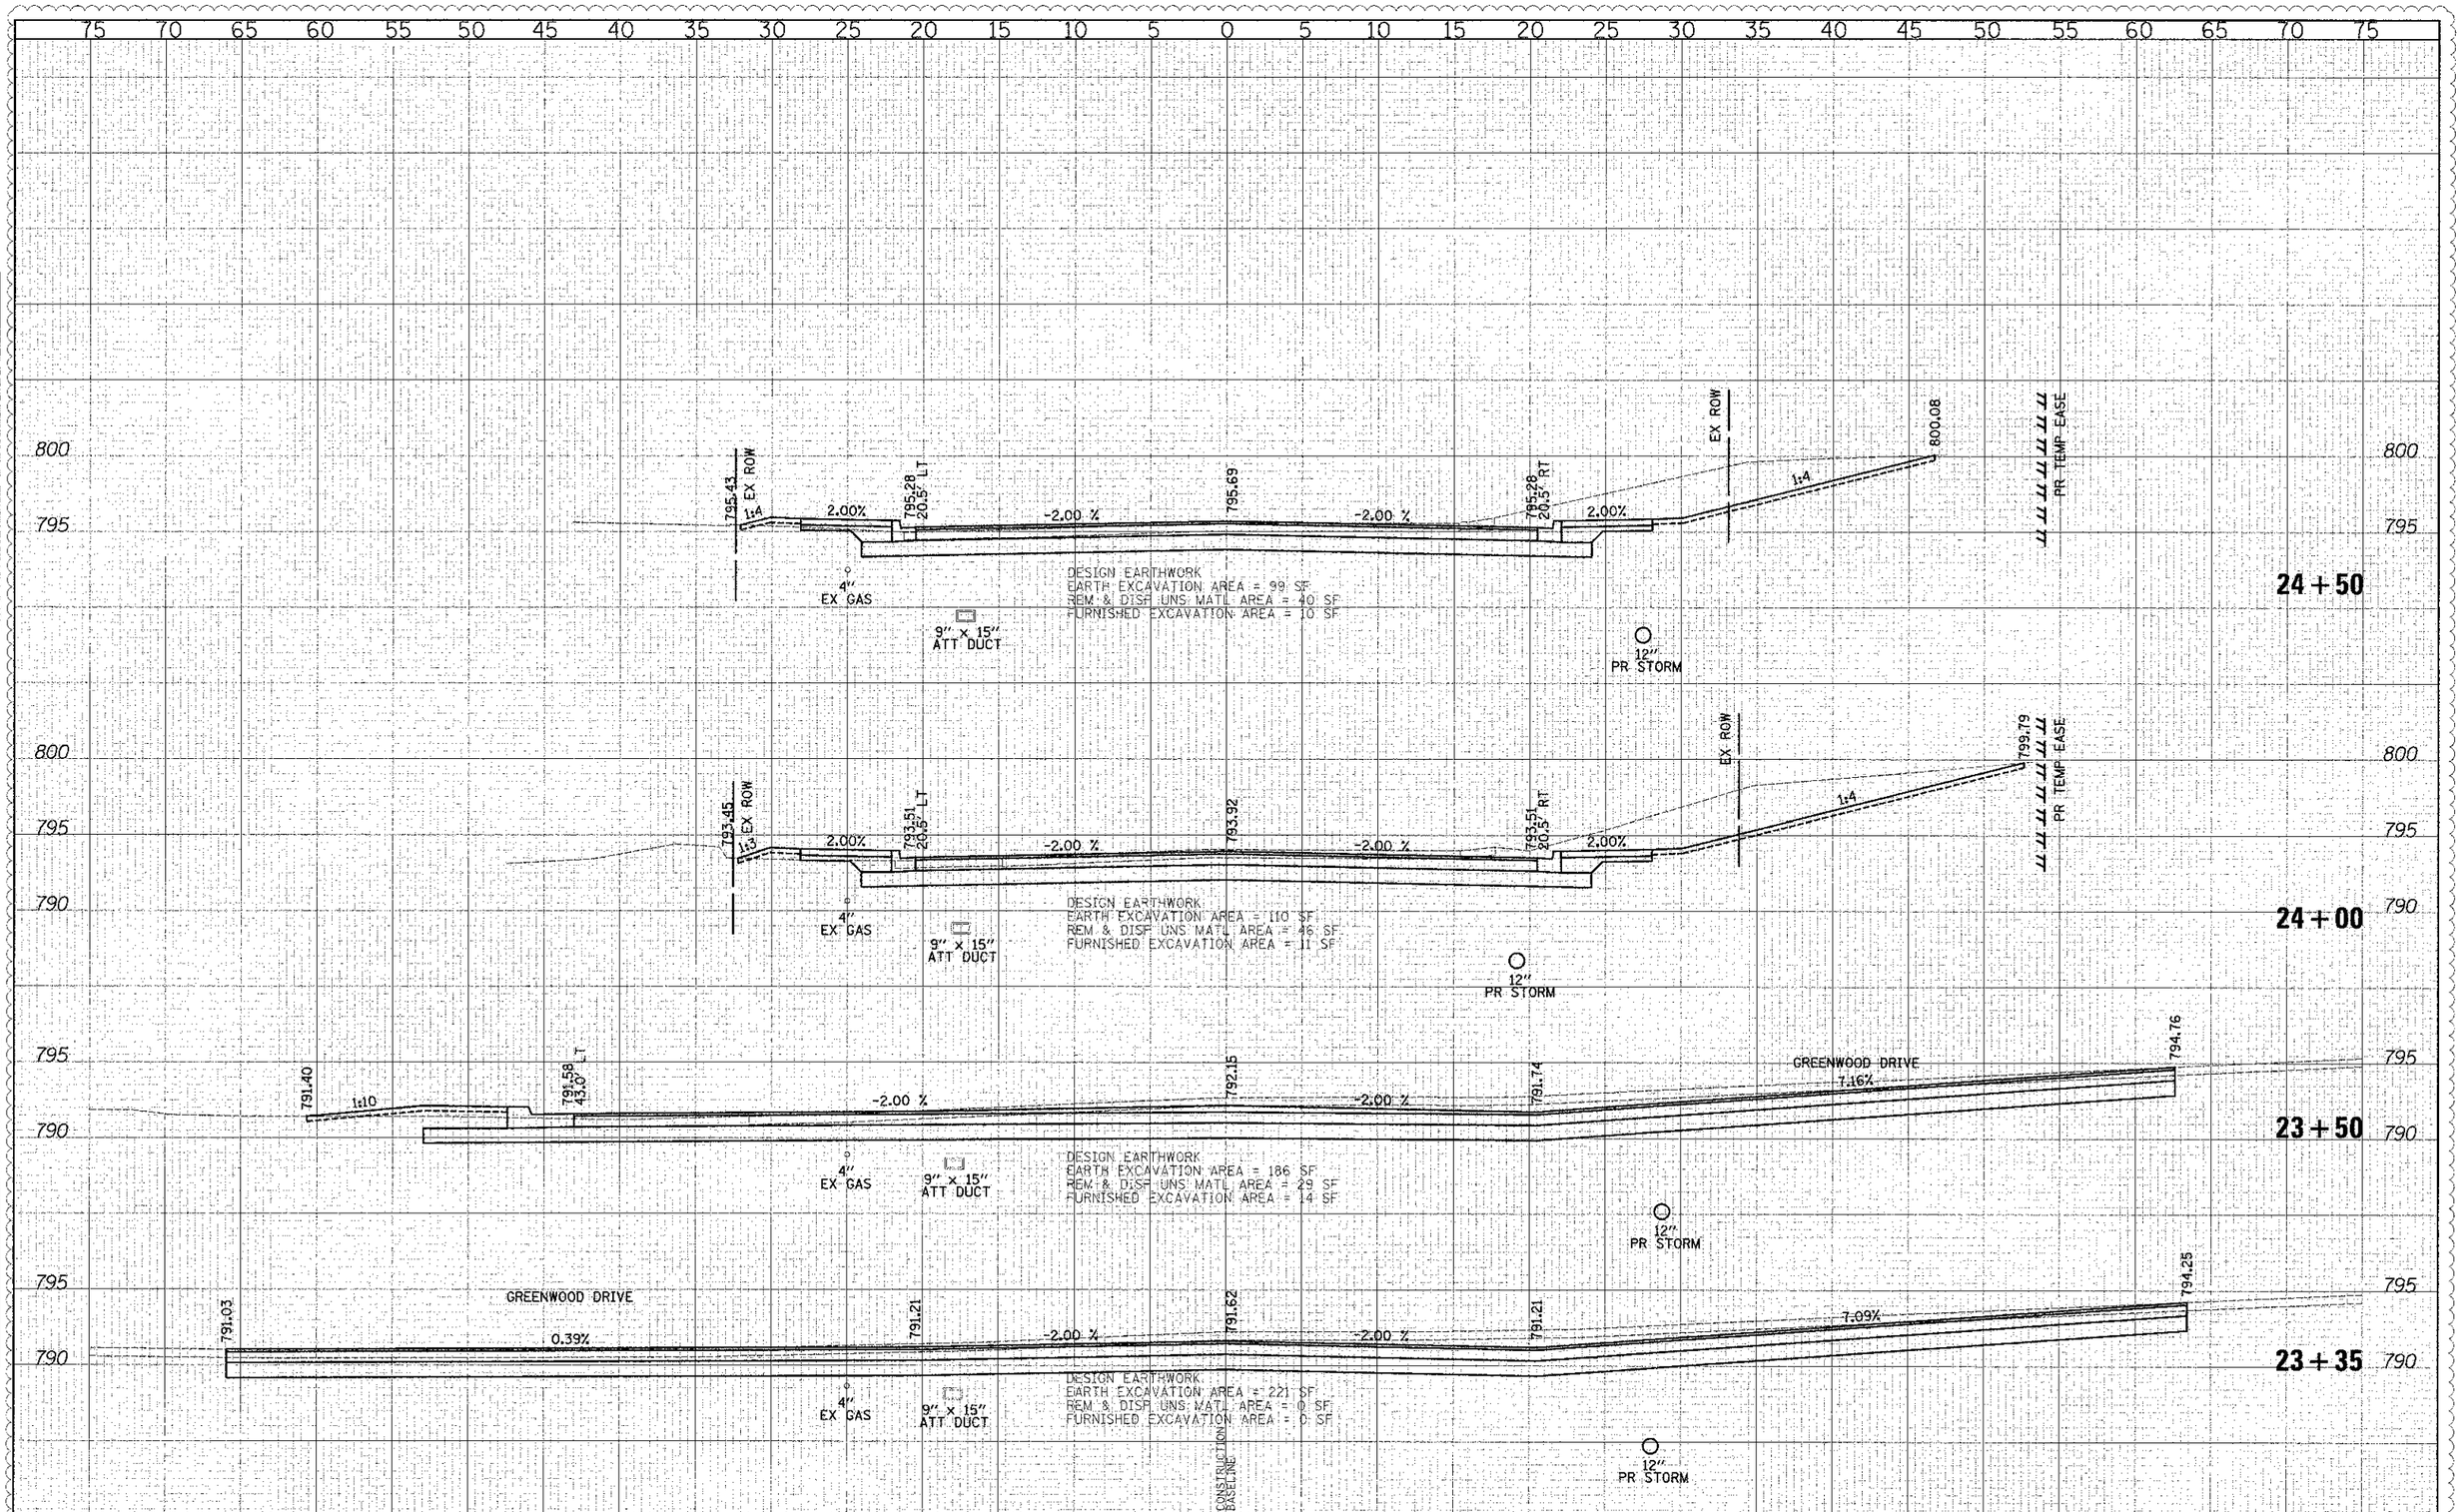

CIVILTECH	450 E Devon Ave, Suite 300 Itasca, Illinois 60143 Tel: 630.773.3900 Fax: 630.773.3975 www.civiltechinc.com	DESIGNED - PK DRAWN - JRR CHECKED - RTM DATE - 12/17/2012	REVISED - 4/10/2013 REVISED - REVISED - REVISED -	**STATE OF ILLINOIS** **DEPARTMENT OF TRANSPORTATION**	SCALES VERT. 0 5 10 HORIZ. 0 5 10	**CROSS SECTIONS – WASHINGTON STREET** SHEET NO. 18 OF 49 SHEETS STA. 23+35.00 TO STA. 24+50.00	

F.A.U. RTE.	SECTION	COUNTY	TOTAL SHEETS	SHEET NO.
0187	05-00121-07-WR	LAKE	223	185
		CONTRACT NO. 63765		
FED. ROAD DIST. NO. 1 ILLINOIS FED. AID PROJECT				