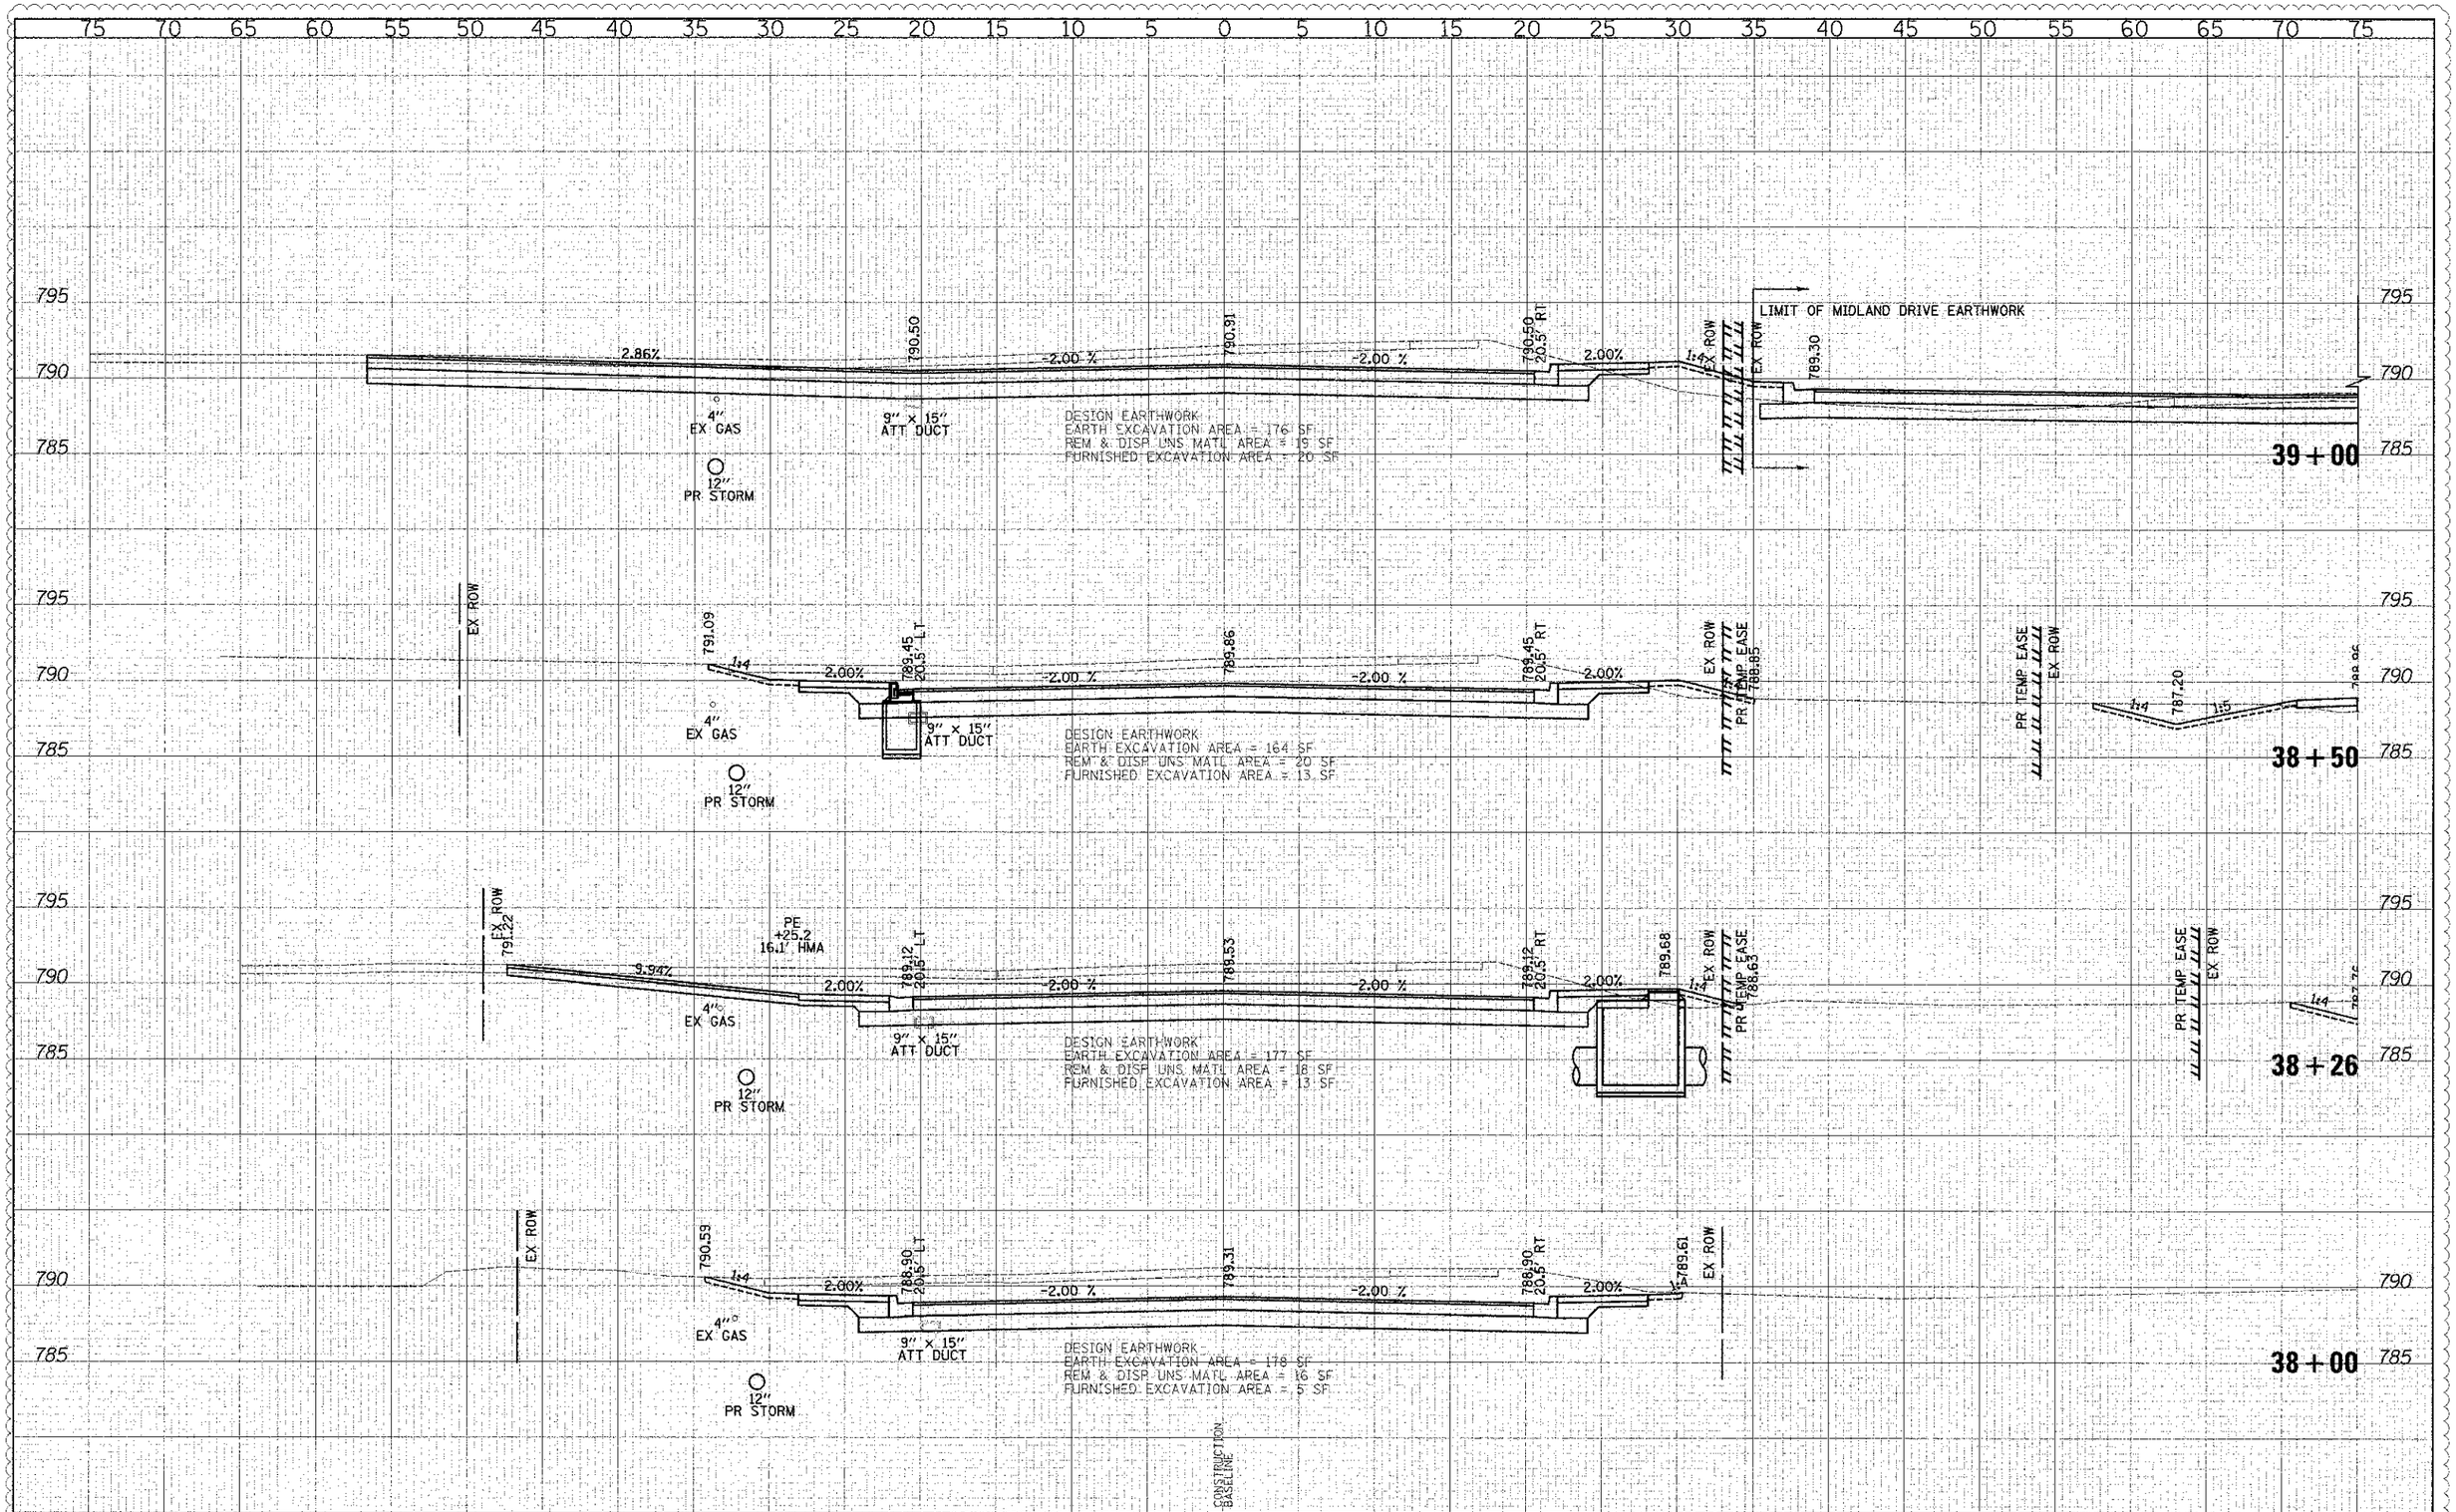

CIVILTECH	450 E Devon Ave, Suite 300 Itasca, Illinois 60143 Tel: 630.773.3900 Fax: 630.773.3975 www.civiltechinc.com	DESIGNED - PK DRAWN - JRR CHECKED - RTM DATE - 12/17/2012	REVISED 4/10/2013 REVISED - REVISED - REVISED -	STATE OF ILLINOIS DEPARTMENT OF TRANSPORTATION	SCALES VERT. 0 5 10 HORIZ. 0 5 10	CROSS SECTIONS – WASHINGTON STREET SHEET NO. 31 OF 49 SHEETS | STA. 38+00.00 TO STA. 39+00.00	F.A.U. RTE. 0187 | SECTION 05-00121-07-WR | COUNTY LAKE | TOTAL SHEETS 223 | SHEET NO. 198 CONTRACT NO. 63765 FED. ROAD DIST. NO. 1 | ILLINOIS | FED. AID PROJECT