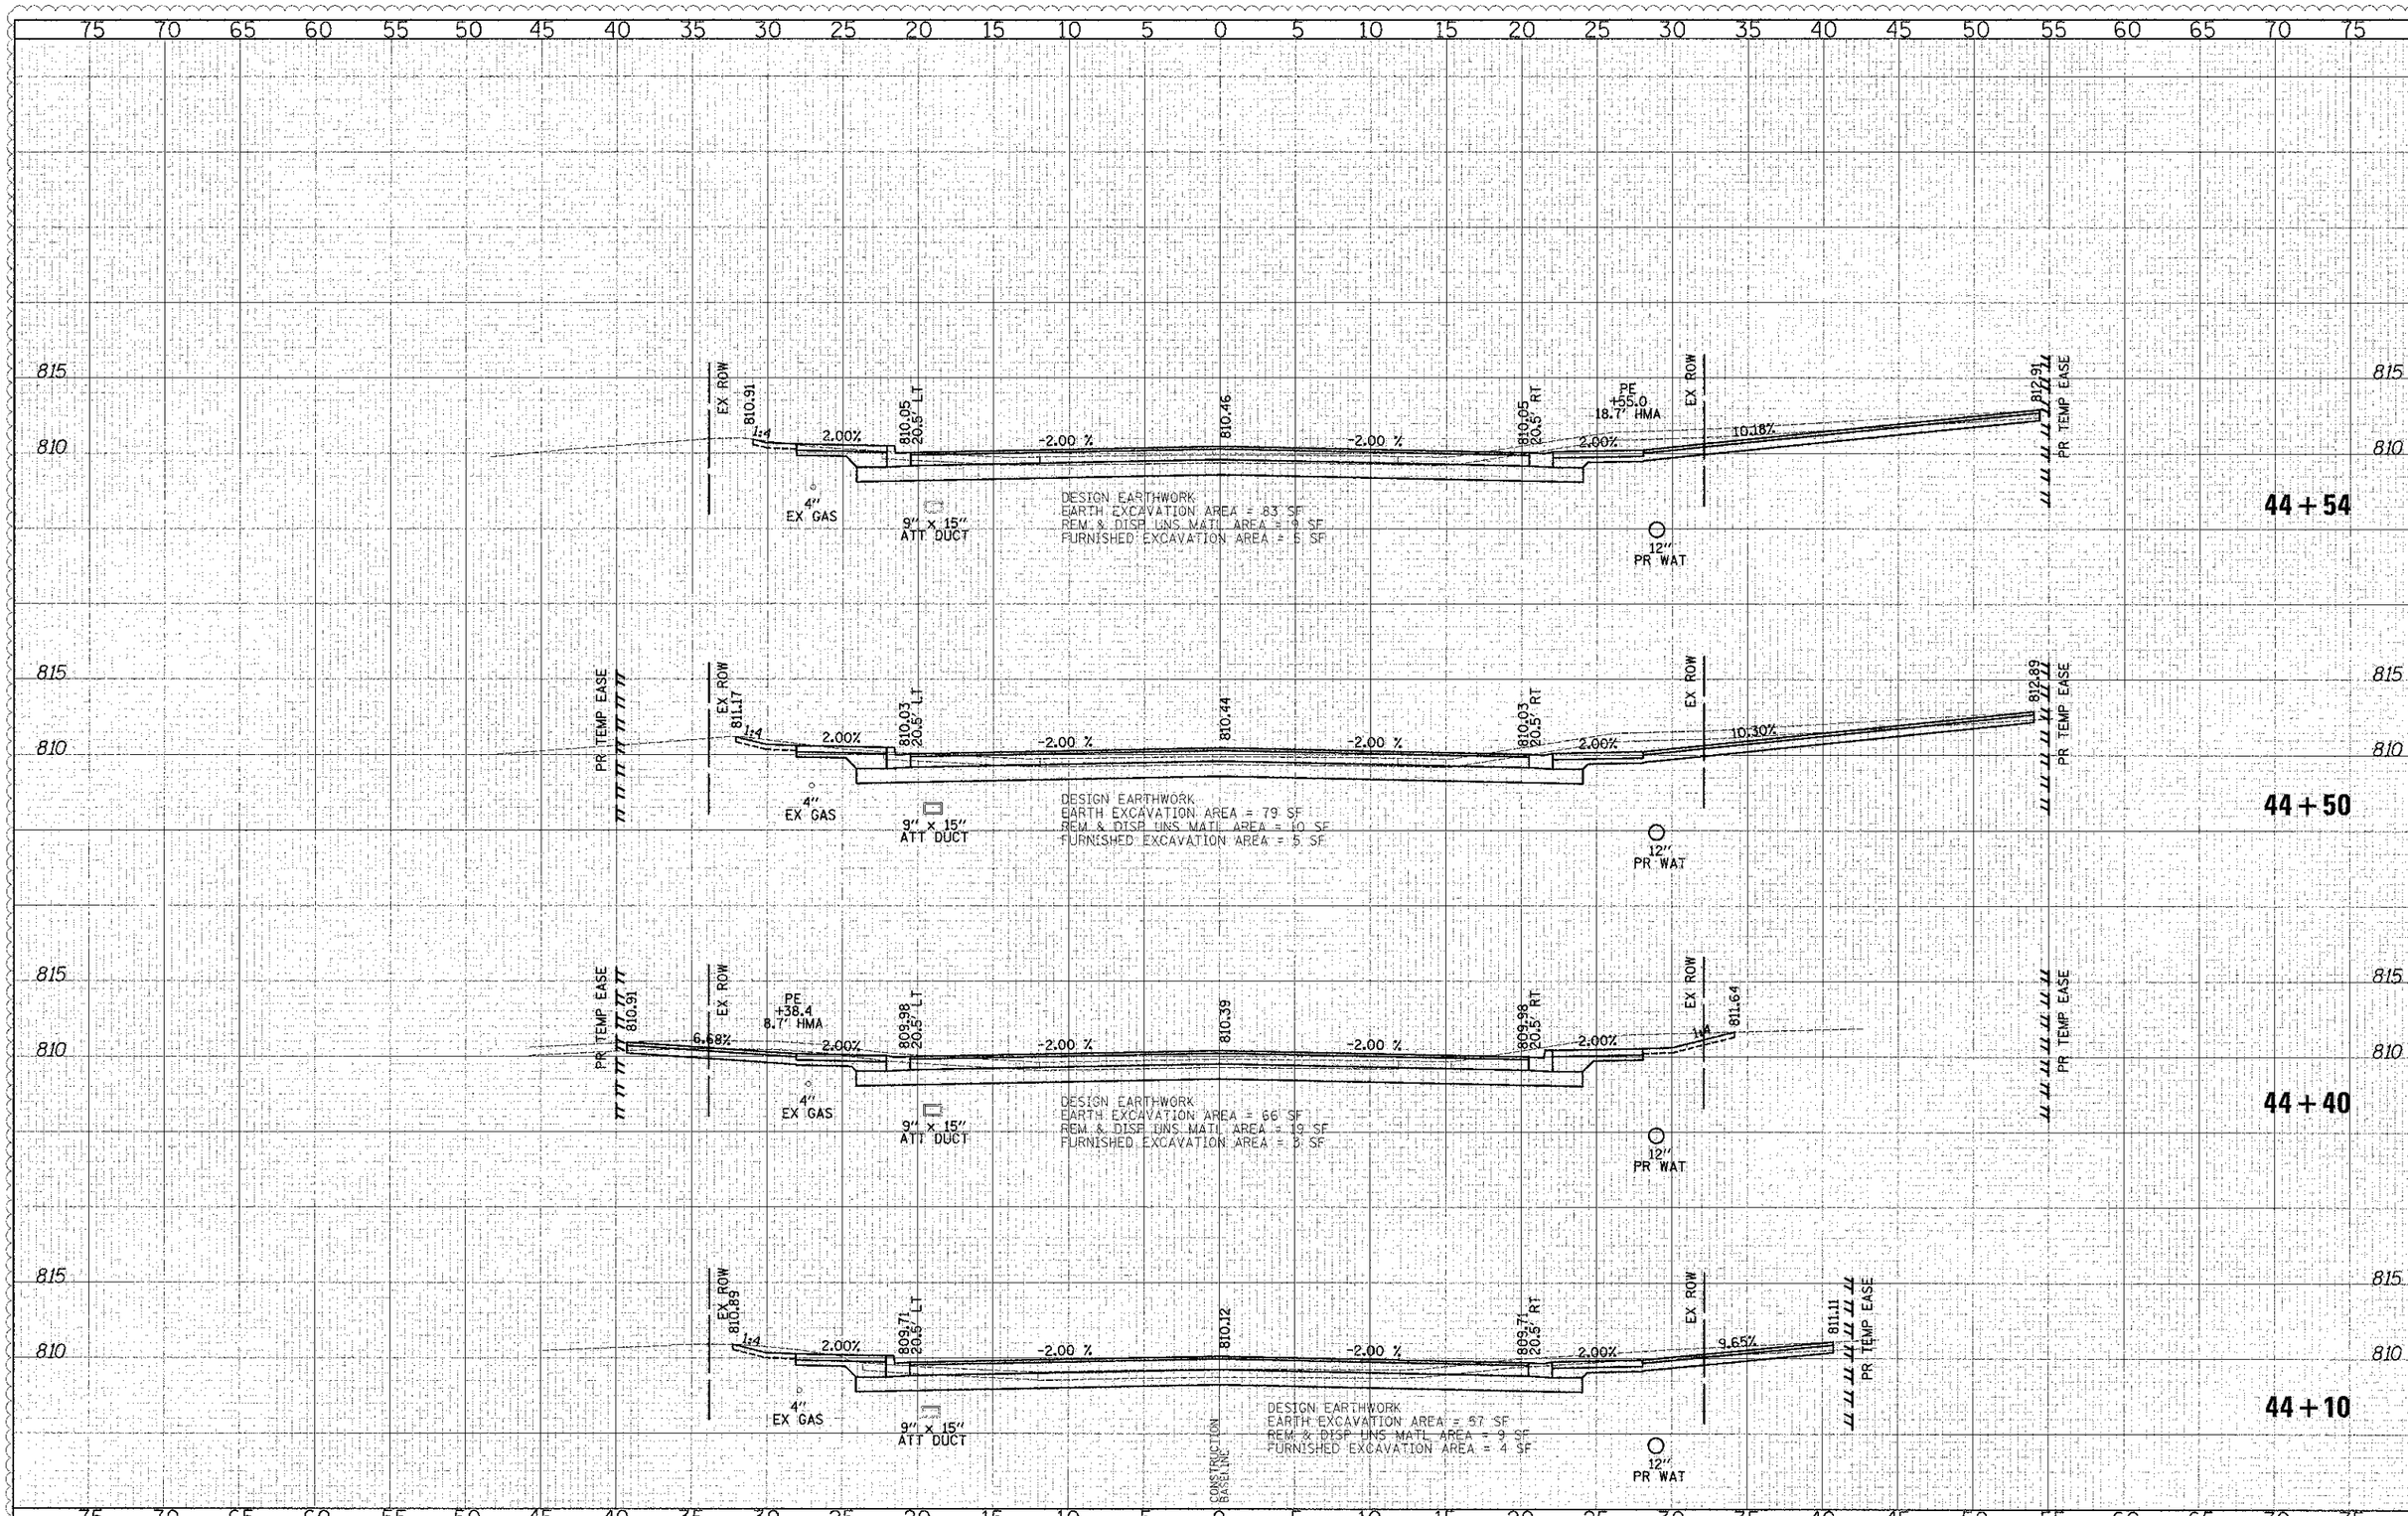

FINAL SURVEY	BY	DATE
	SURVEYED	
	PLOTTED	
	TEMPLATE	
NOTE BOOK	AREAS	
	AREAS CHECKED	
NO.		

ORIGINAL SURVEY	BY	DATE
	SURVEYED	
	PLOTTED	
	TEMPLATE	
NOTE BOOK	AREAS	
	AREAS CHECKED	
NO.		

CIVILTECH
450 E Devon Ave, Suite 300
Itasca, Illinois 60143
Tel: 630.773.3900 Fax: 630.773.3975
www.civiltechinc.com

DESIGNED	PK	REVISED	4/10/2013
DRAWN	JRR	REVISED	
CHECKED	RTM	REVISED	
DATE	12/17/2012	REVISED	

STATE OF ILLINOIS
DEPARTMENT OF TRANSPORTATION

SCALES
VERT. 0 5 10
HORIZ. 0 5 10

CROSS SECTIONS – WASHINGTON STREET

SHEET NO. 36 OF 49 SHEETS | STA. 44+10.00 TO STA. 44+54.00

F.A.U. RTE.	SECTION	COUNTY	TOTAL SHEETS	SHEET NO.
0187	05-00121-07-WR	LAKE	223	203

CONTRACT NO. 63765

FED. ROAD DIST. NO. 1 | ILLINOIS | FED. AID PROJECT