R.O.W. & STATION OFFSETS

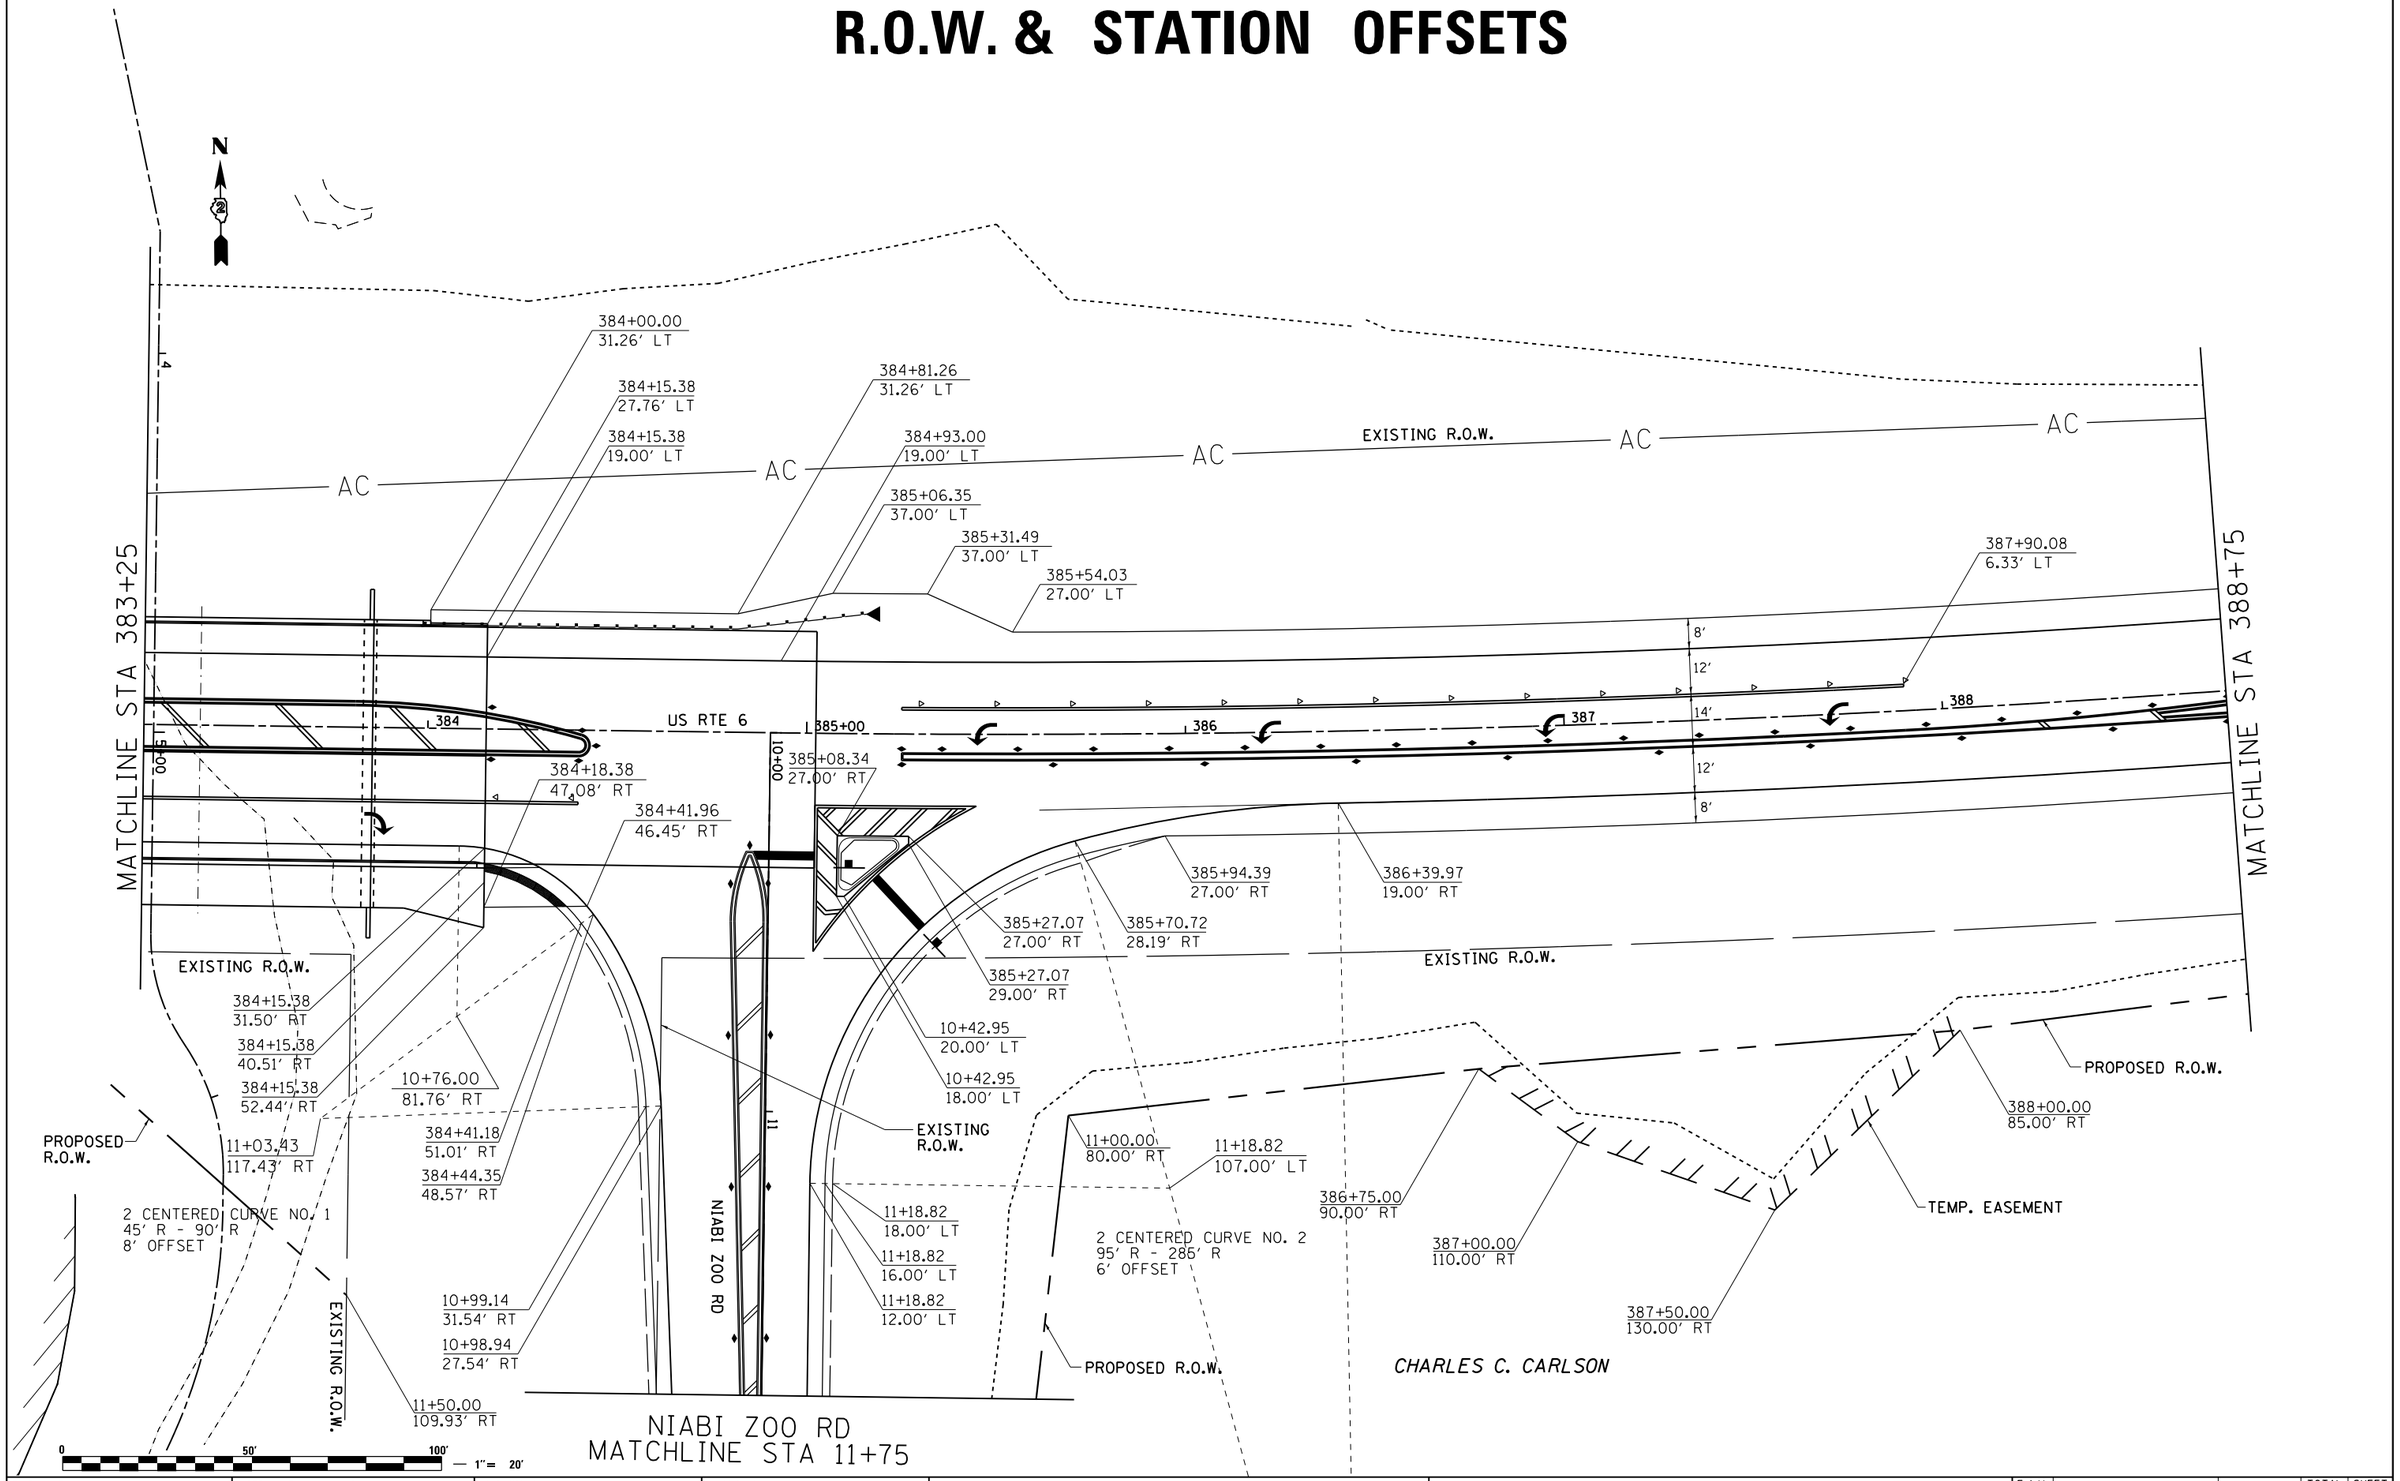

FILE NAME = c:\pw_work\pwidot\duncanfa\dms36691\D205584-sht-row.dgn	USER NAME = duncanfa	DESIGNED -	REVISED -
		DRAWN -	REVISED -
	PLOT SCALE = 40.0000 ' / in.	CHECKED -	REVISED -
Default	PLOT DATE = Mon Mar 25 17:38:52 2013	DATE -	REVISED -

STATE OF ILLINOIS
DEPARTMENT OF TRANSPORTATION

US RTE 6
R.O.W. & STATION OFFSETS

SCALE: | SHEET OF SHEETS | STA. | TO STA.

F.A.U. RTE.	SECTION	COUNTY	TOTAL SHEETS	SHEET NO.
5789	40BR	ROCK ISLAND	225	94
		CONTRACT NO. 64341		
	ILLINOIS FED. AID PROJECT			