FINAL SURVEY	BY	DATE
NOTE BOOK	SURVEYED	
NO.	PLOTTED	
	TEMPLATE	
	AREAS	
	AREAS CHECKED	

ORIGINAL SURVEY	BY	DATE
NOTE BOOK	SURVEYED	
	PLOTTED	
	TEMPLATE	
	AREAS	
NO.	AREAS CHECKED	

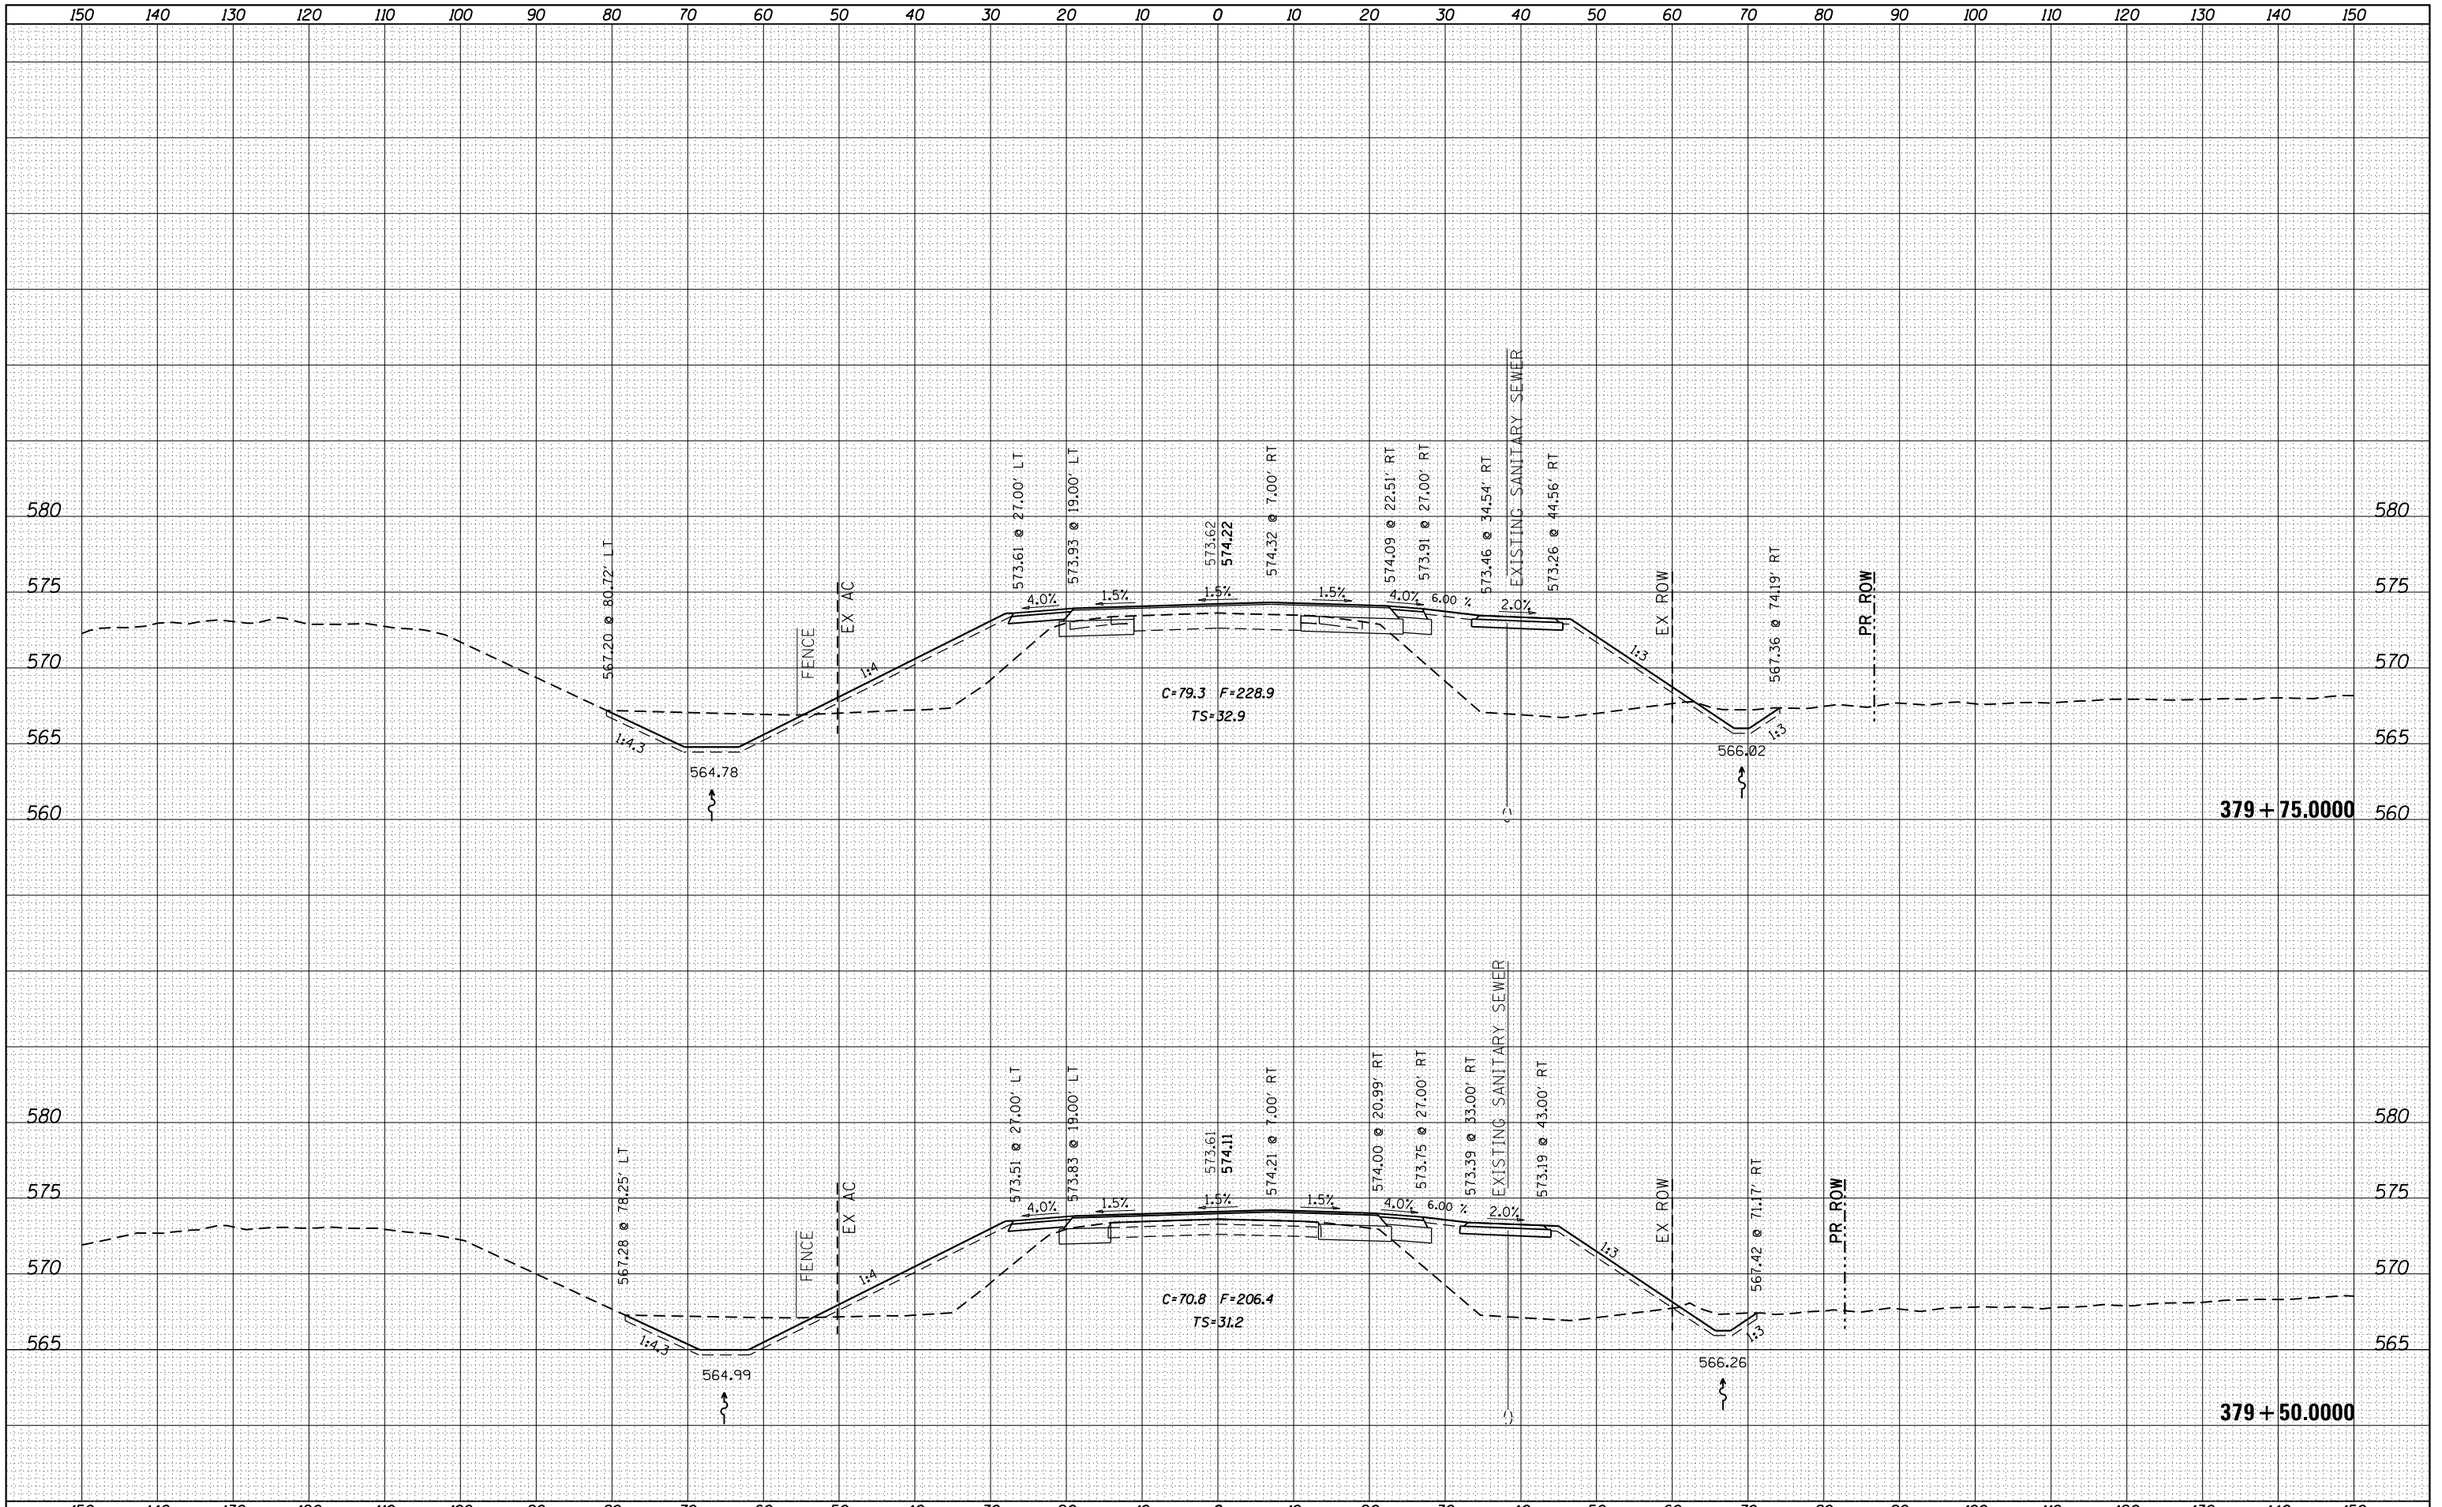

FILE NAME = c:\pw_work\pwidot\renkesrw\dms36693\D205584-xsc_ml.dgn	USER NAME = renkesrw	DESIGNED -	REVISED -
		DRAWN -	REVISED -
	PLOT SCALE = 20.0000 ' / in.	CHECKED -	REVISED -
Default	PLOT DATE = Thu Dec 20 09:38:53 2012	DATE -	REVISED -

STATE OF ILLINOIS
DEPARTMENT OF TRANSPORTATION

U.S. 6 CROSS SECTIONS

SCALE: | SHEET OF SHEETS | STA. 379+50.0000 TO STA.379+75.0000

F.A.U RTE.	SECTION	COUNTY	TOTAL SHEETS	SHEET NO.
5789	40BR	ROCK ISLAND	225	179
		CONTRACT NO. 64341		
	ILLINOIS FED. AID PROJECT			