FINAL SURVEY	NOTE BOOK	NO.

	BY	DATE
SURVEYED		
PLOTTED		
TEMPLATE		
AREAS		
AREAS CHECKED		

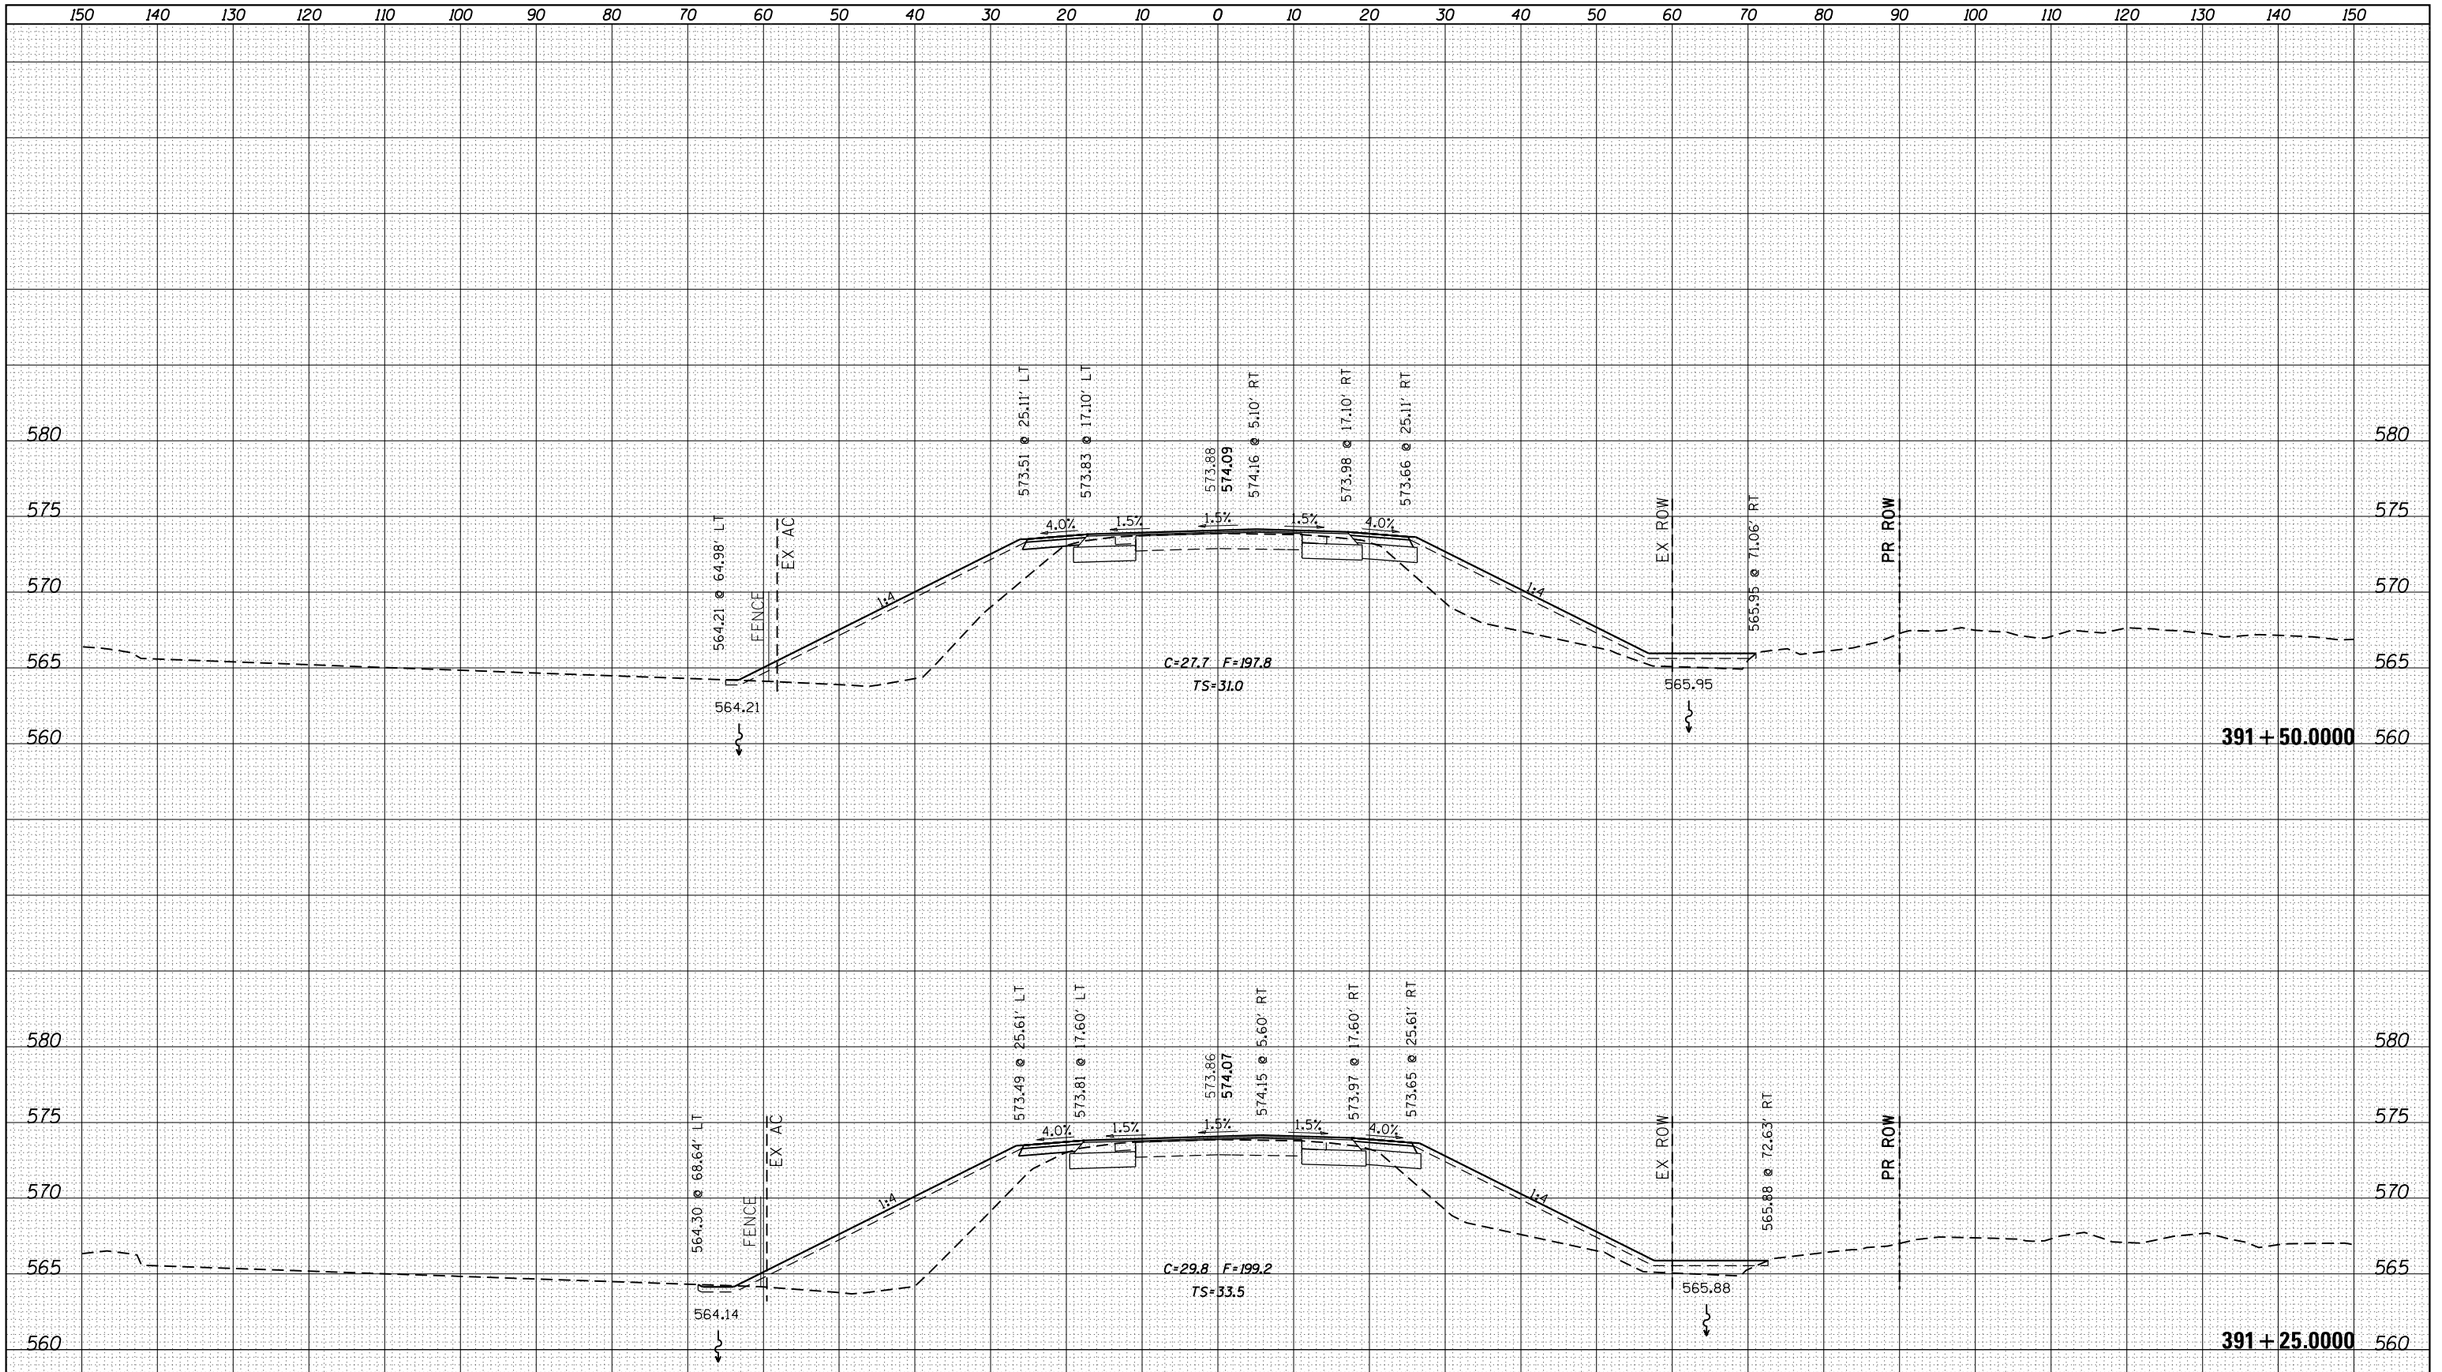

ORIGINAL SURVEY	NOTE BOOK	NO.

	BY	DATE
SURVEYED		
PLOTTED		
TEMPLATE		
AREAS		
AREAS CHECKED		

FILE NAME = c:\pw_work\pwidot\renkesrw\dms36693\D205584-xsc_ml.dgn	USER NAME = renkesrw	DESIGNED -	REVISED -
		DRAWN -	REVISED -
	PLOT SCALE = 20.0000 ' / in.	CHECKED -	REVISED -
Default	PLOT DATE = Thu Dec 20 09:52:03 2012	DATE -	REVISED -

STATE OF ILLINOIS
DEPARTMENT OF TRANSPORTATION

U.S. 6 CROSS SECTIONS

SCALE: | SHEET OF SHEETS | STA. 391+25.0000 TO STA. 391+50.0000

F.A.U RTE.	SECTION	COUNTY	TOTAL SHEETS	SHEET NO.
5789	(107-1BR,2BR)R	ROCK ISLAND	225	202
		CONTRACT NO. 64341		
		ILLINOIS FED. AID PROJECT		