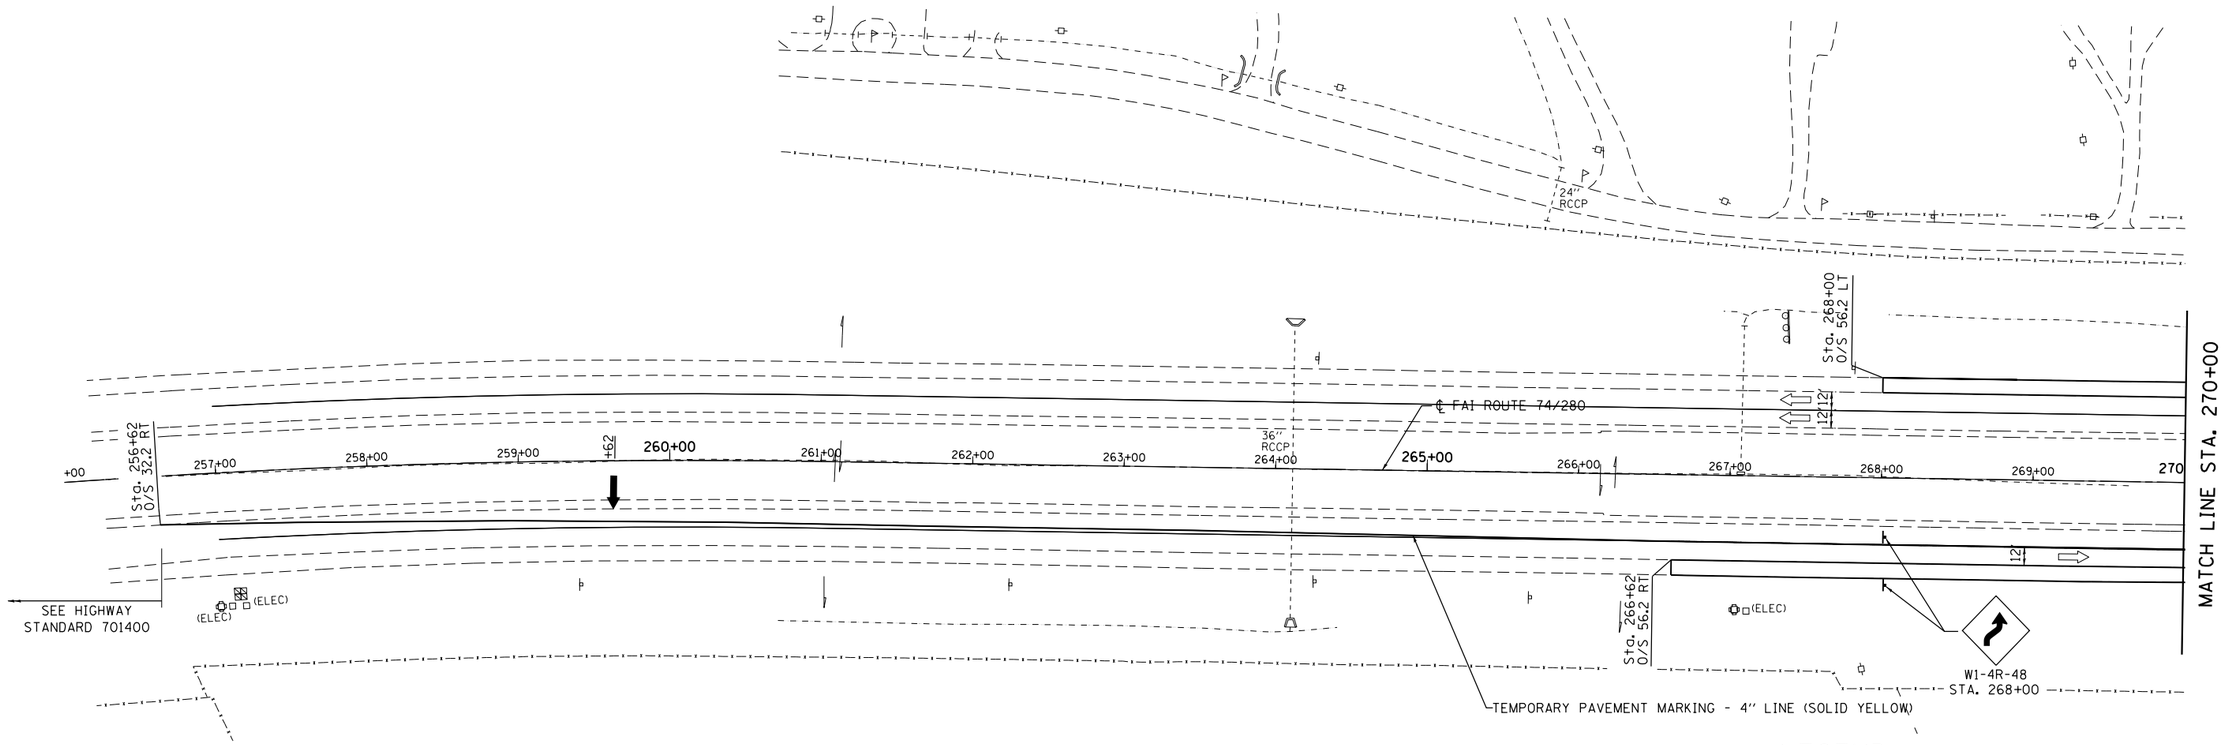

LEGEND

- WORK ZONE
- IMPACT ATTENUATORS, RELOCATE (NON-REDIRECTIVE), TEST LEVEL 3
- TEMPORARY CONCRETE BARRIER
- SIGN
- DIRECTION INDICATOR BARRICADE WITH STEADY BURN MONODIRECTIONAL LIGHT
- TYPE II BARRICADE OR DRUM WITH STEADY BURN MONODIRECTIONAL LIGHT (SPACING PER SPECIAL PROVISIONS)
- ARROWBOARD
- TYPE III BARRICADE W/2 FLASHING LIGHTS (NO. OF BARRICADES AS DIRECTED BY ENGINEER)
- VERTICAL PANEL

N

0 50' 100'

SCALE: 1" = 50'

LIN ENGINEERING, LTD. Consulting Engineers Chatham, Illinois	USER NAME = enkneyde	DESIGNED - GRE	REVISED -	STATE OF ILLINOIS DEPARTMENT OF TRANSPORTATION	FAI ROUTE 74 / 280 OVER COAL CREEK MAINTENANCE OF TRAFFIC PLAN – STAGE 2
		DRAWN - GRE	REVISED -		
	PLOT SCALE = 100.0000 ' / in.	CHECKED - ST	REVISED -		
	PLOT DATE = Fri Mar 15 14:17:23 2013	DATE - 3/12/2013	REVISED -		SCALE: 1"=50' · SHEET NO. 1 OF 4 SHEETS · STA. 256+00 TO STA. 270+00

F.A.I. RTE.	SECTION	COUNTY	TOTAL SHEETS	SHEET NO.
*	**	***	290	155
		CONTRACT NO. 64D23		
FED. ROAD DIST. NO.	ILLINOIS	FED. AID PROJECT		

* 74/280 & 80 ** (81-2, 81-3, 37-1, 37-2-1) RS-1 & 81-3BR *** ROCK ISLAND/HENRY COUNTY