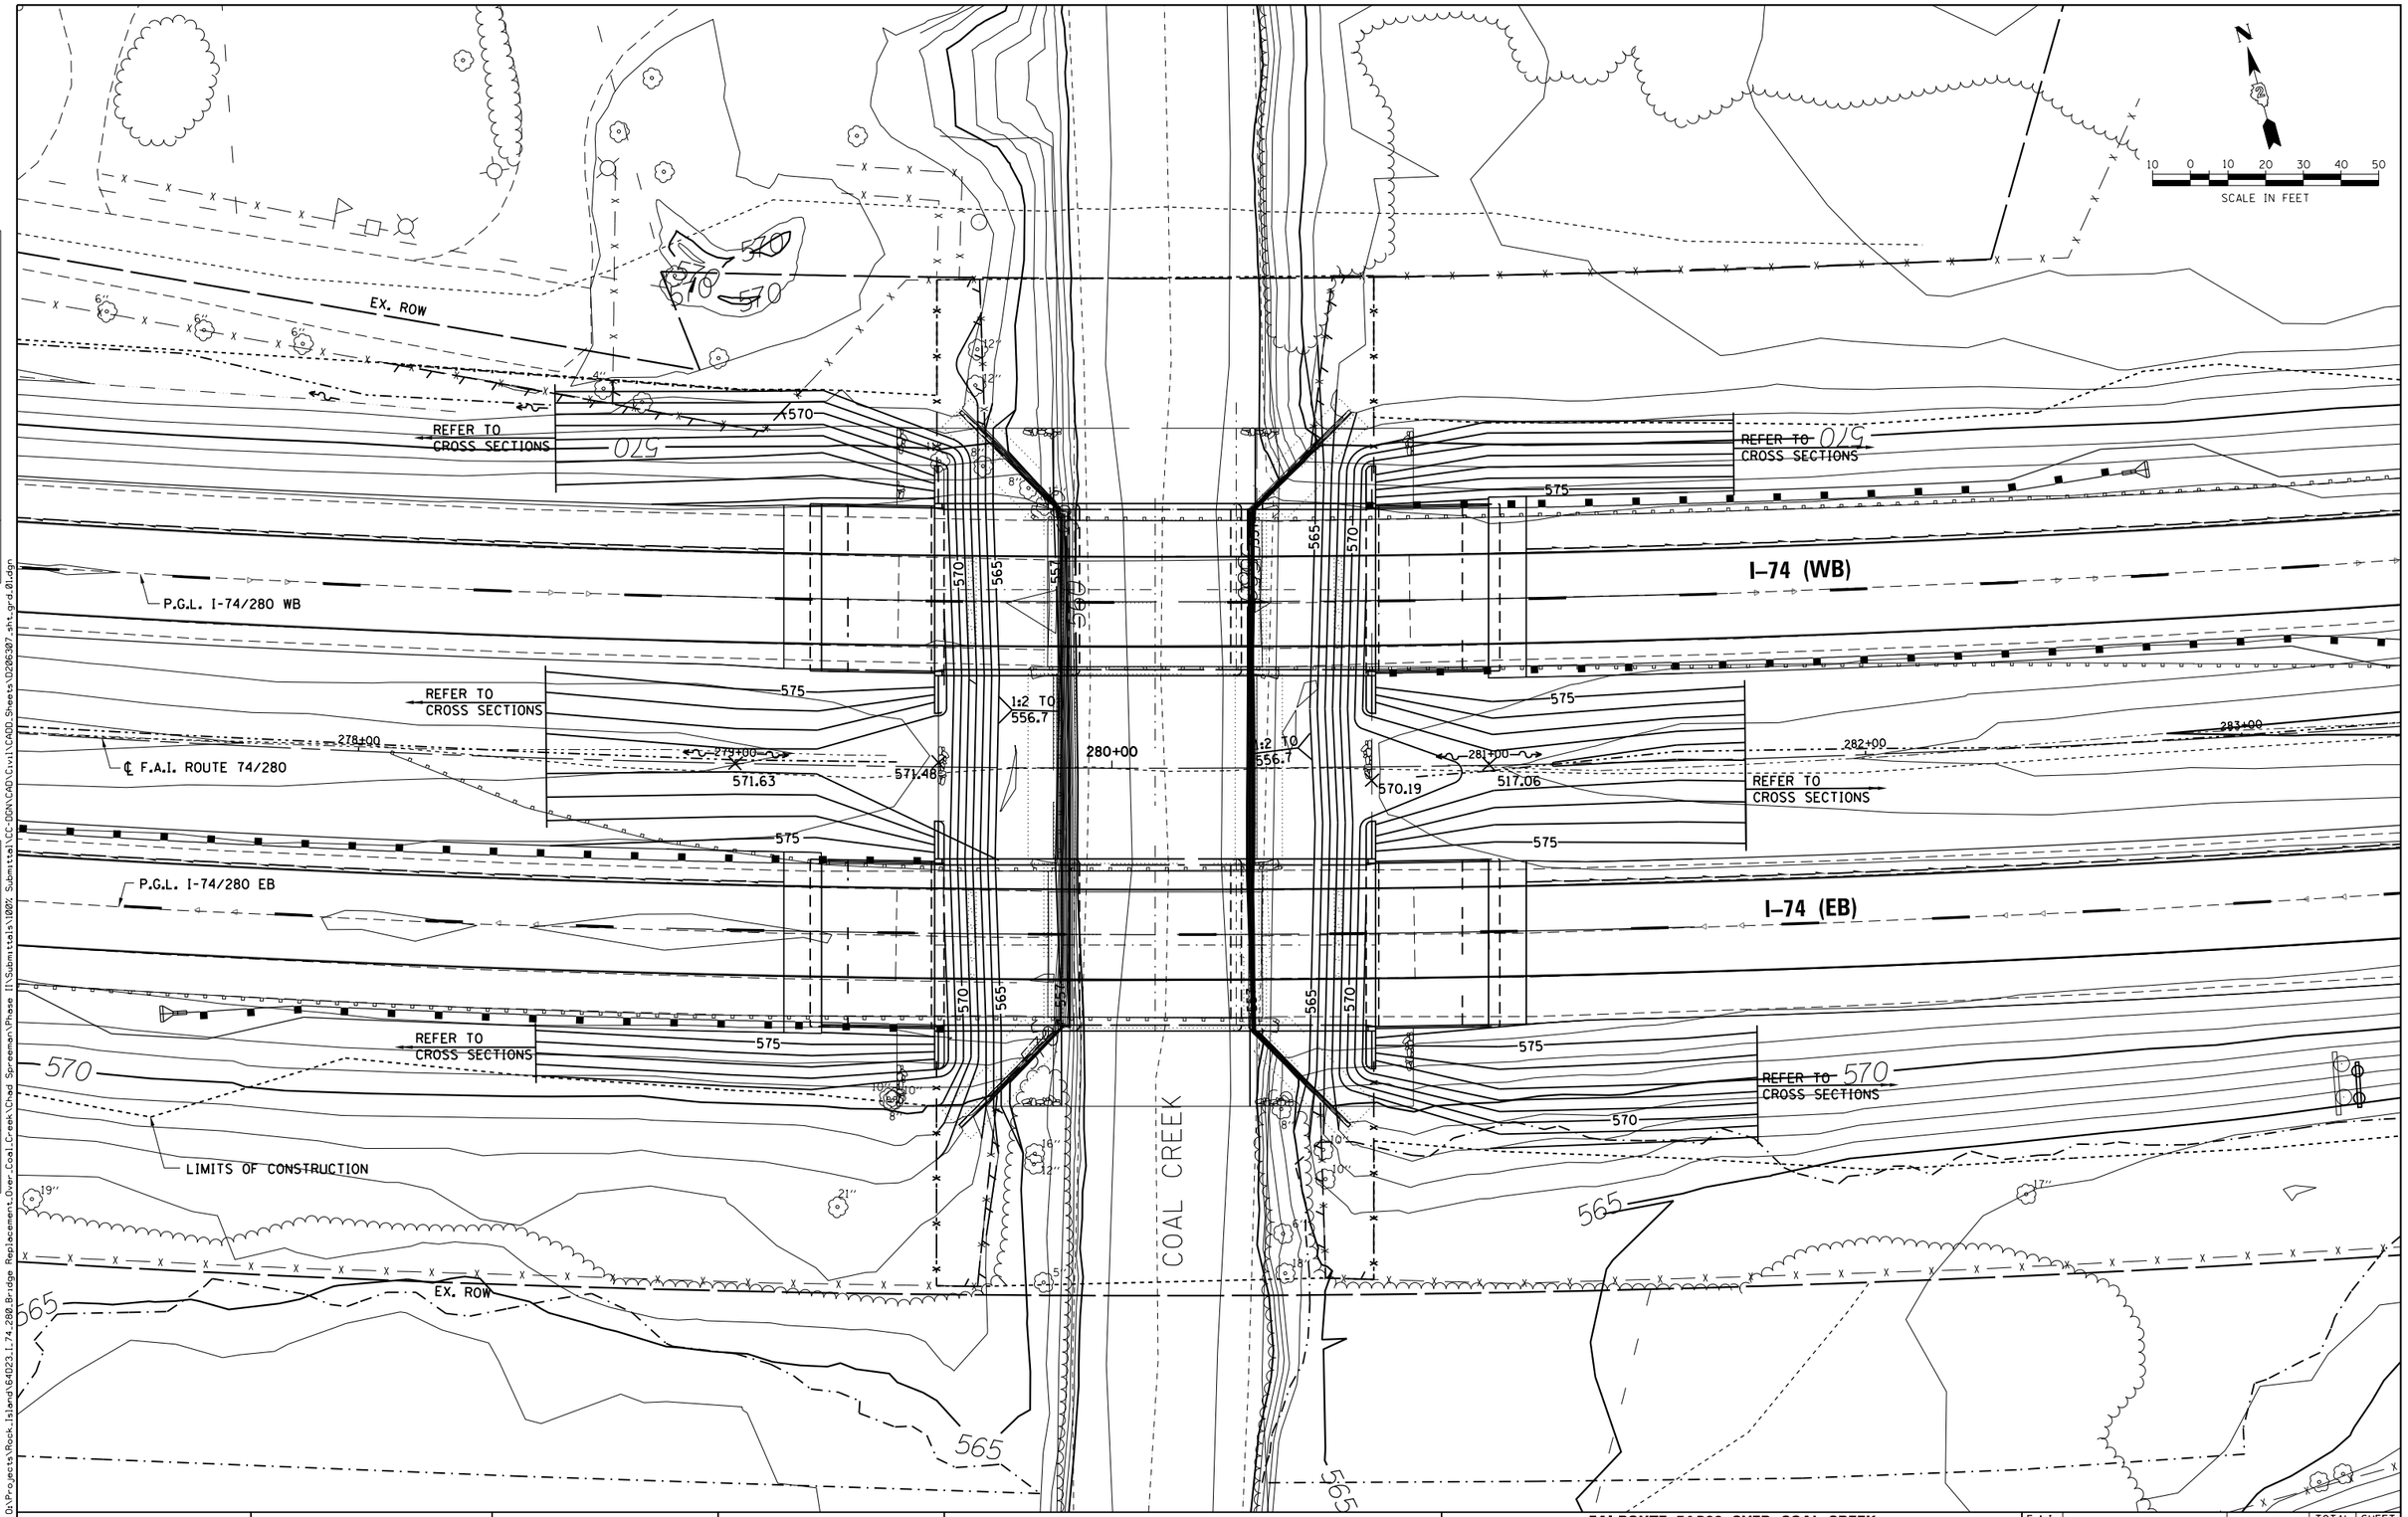

PLAN	BY	DATE
SURVEYED		
PLOTTED		
ALIGNMENT CHECKED		
RT. OF WAY CHECKED		
CADD FILE NAME		
NOTE BOOK NO.		

PROFILE	BY	DATE
SURVEYED		
PLOTTED		
GRADES CHECKED		
BMK. NOTED		
STRUCTURE NOTATNS CHKD		
NOTE BOOK NO.		

FILE NAME = Q:\Projects\Rock_Island\64D23_I_74_280_Bridge Replacement_Over_Coal_Creek\Chad Spreeman\Phase II\Submittals\100% Submittal\CC-DGN\CADD\Civil\CADD_Sheets\0206307_sht_grd_01.dgn

Wight	USER NAME = enkneyde	DESIGNED KMB	REVISED
		DRAWN TAY	REVISED
	PLOT SCALE = 40.000 ' / in.	CHECKED KAC	REVISED
	PLOT DATE = Fri Mar 15 14:17:54 2013	DATE 3-12-2013	REVISED

STATE OF ILLINOIS
DEPARTMENT OF TRANSPORTATION

FAI ROUTE 74/280 OVER COAL CREEK
GRADING PLAN

SCALE: 1" = 20' | SHEET OF SHEETS | STA. TO STA.

F.A.I. RTE.	SECTION	COUNTY	TOTAL SHEETS	SHEET NO.
*	**	***	290	163

CONTRACT NO. 64D23

ILLINOIS FED. AID PROJECT

* 74/280 & 80 ** (81-2, 81-3, 37-1, 37-2-1) RS-1 & 81-3BR *** ROCK ISLAND/HENRY COUNTY