FINAL SURVEY	NOTE BOOK	NO.
SURVEYED	BY	DATE
PLOTTED		
TEMPLATE		
AREAS		
AREAS CHECKED		

ORIGINAL SURVEY	NOTE BOOK	NO.
SURVEYED	BY	DATE
PLOTTED		
TEMPLATE		
AREAS		
AREAS CHECKED		

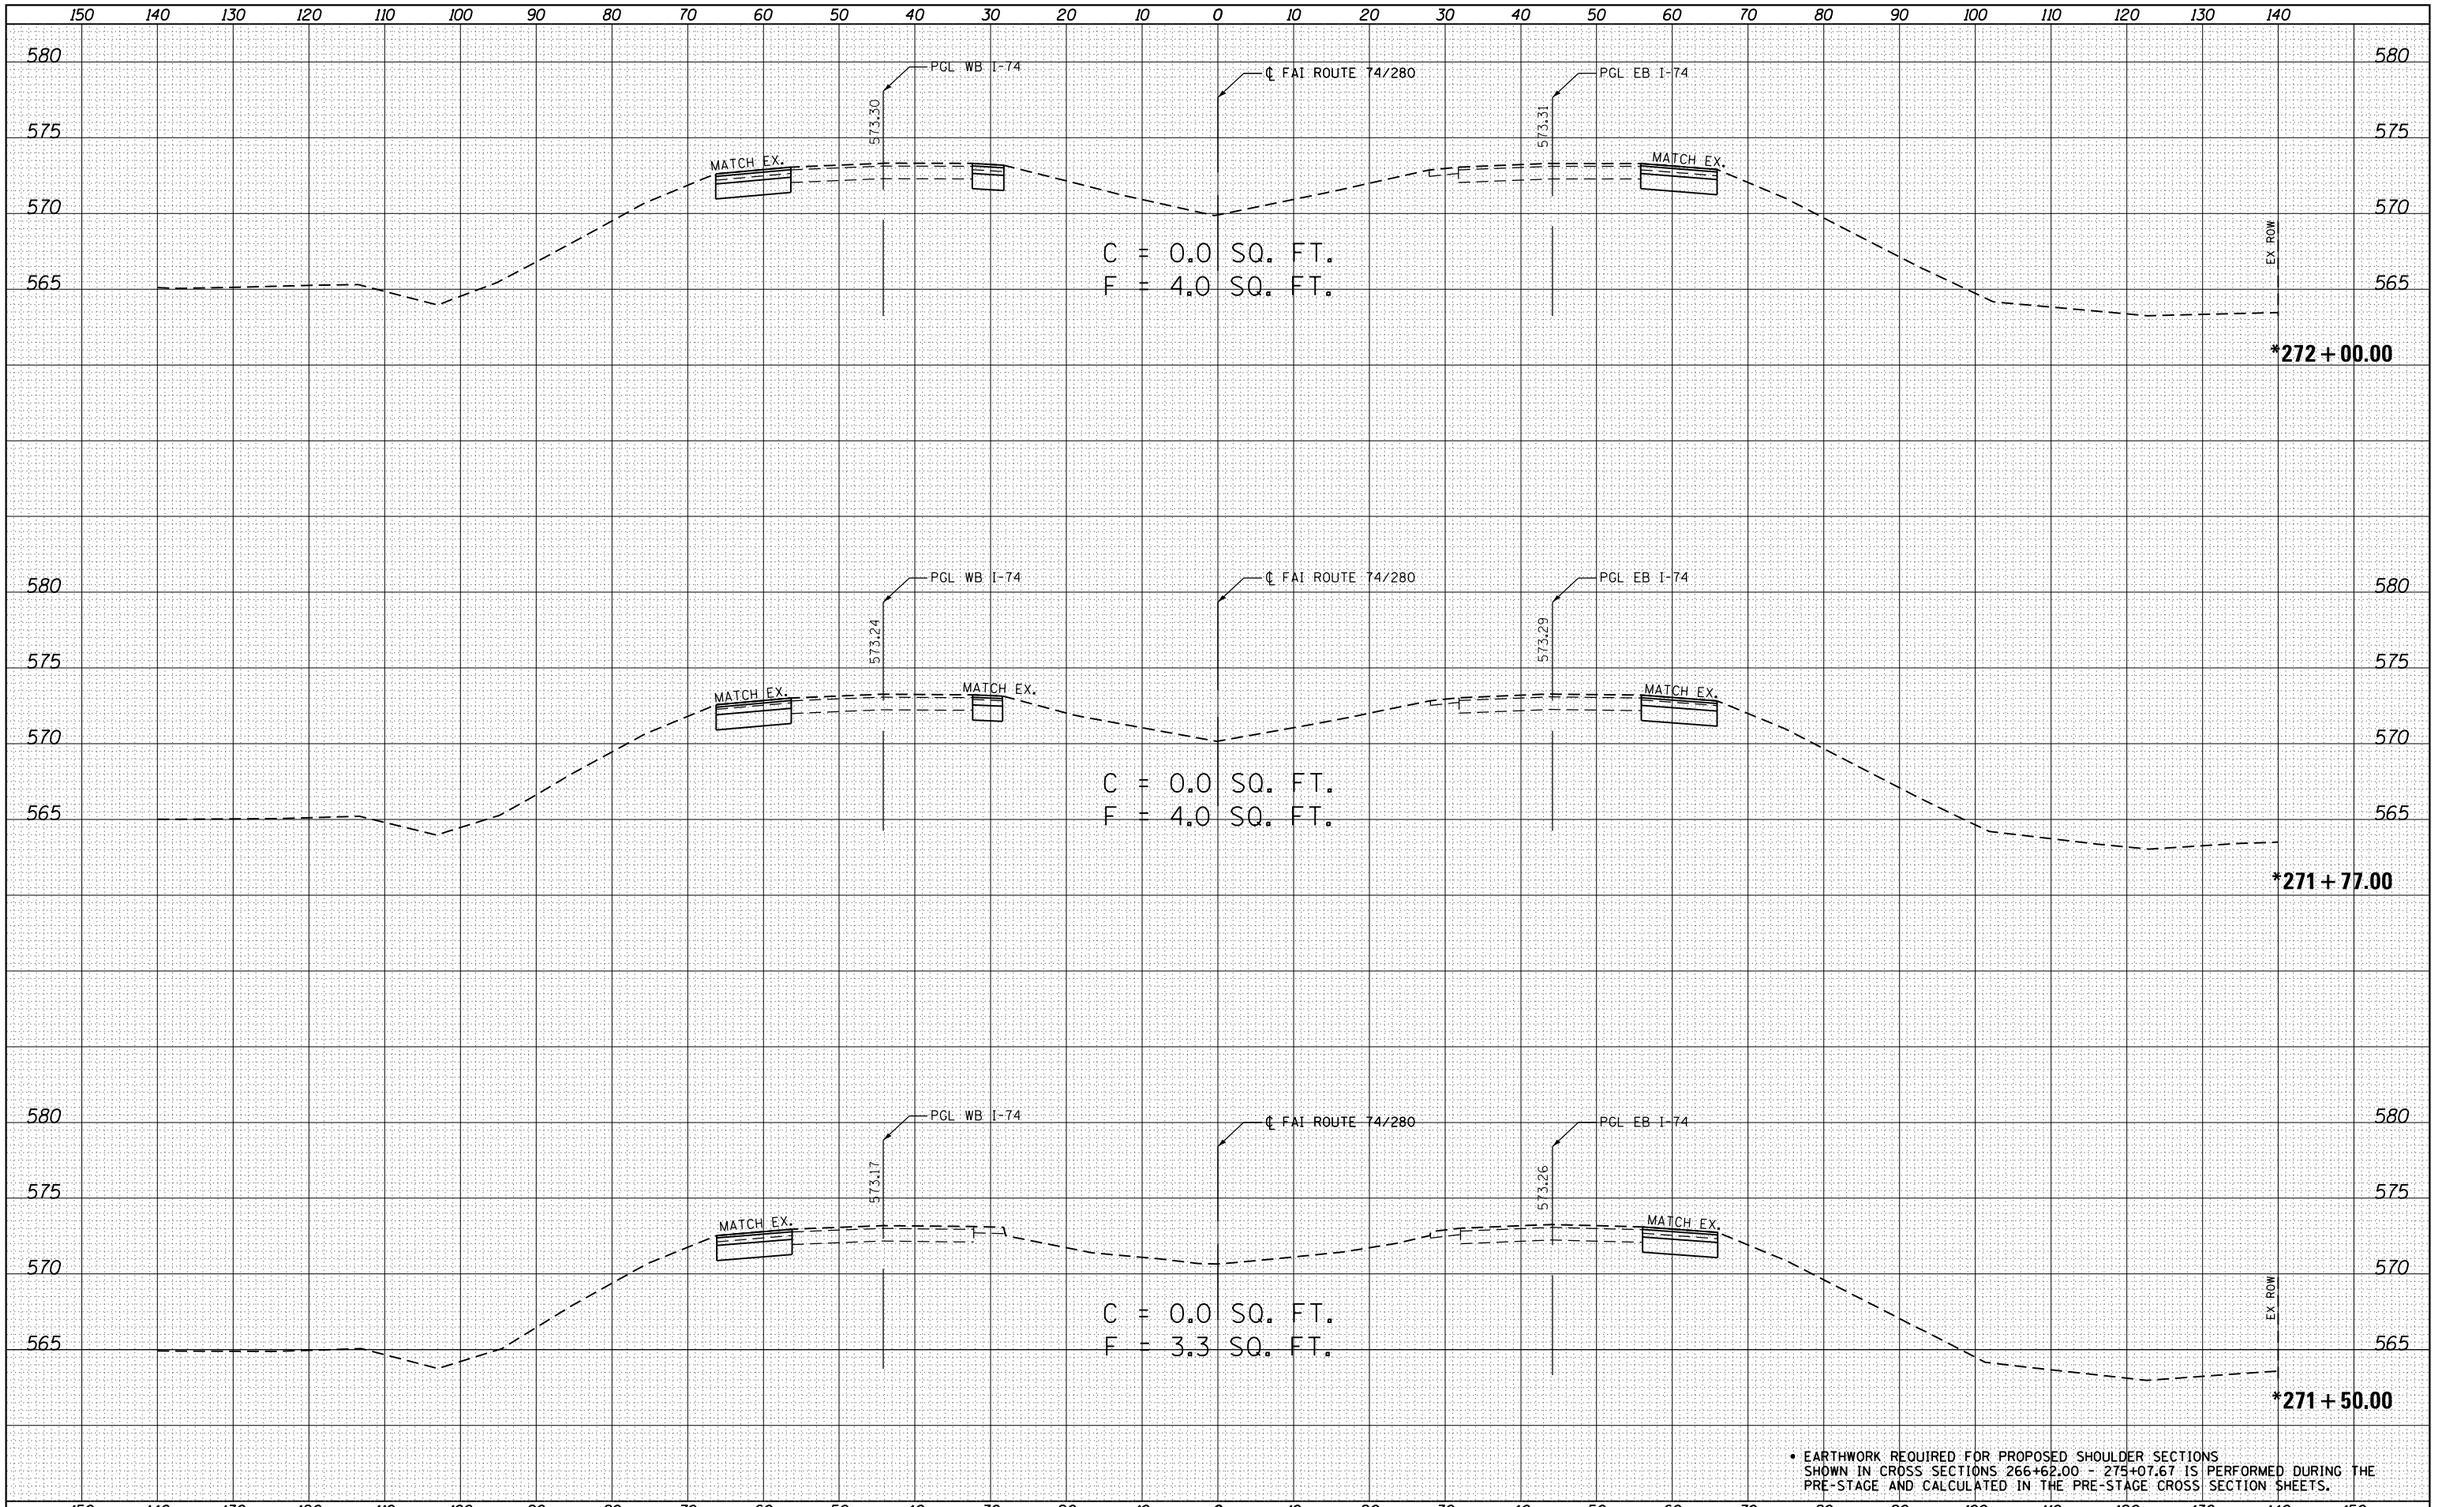

• EARTHWORK REQUIRED FOR PROPOSED SHOULDER SECTIONS SHOWN IN CROSS SECTIONS 266+62.00 - 275+07.67 IS PERFORMED DURING THE PRE-STAGE AND CALCULATED IN THE PRE-STAGE CROSS SECTION SHEETS.

FILE NAME = O:\Projects\Rock_Island\64D23_I_74_280_Bridge Replacement_Over_Coal_Creek\Chad Spreeman\Phase_II_Submittals\IDOT_Submittal\CC-DGN\CROSS_SECTIONS_Sheets\D206307-sht-xsc.dgn	USER NAME = enkneyde	DESIGNED - GRE	REVISED -
	PLOT SCALE = 20.0000 ' / in.	DRAWN - GRE	REVISED -
	PLOT DATE = Fri Mar 15 14:21:02 2013	CHECKED - ST	REVISED -
		DATE - 3/12/2013	REVISED -

STATE OF ILLINOIS
DEPARTMENT OF TRANSPORTATION

FAI ROUTE 74 / 280 OVER COAL CREEK
CROSS SECTIONS

SCALE: 1"=10',1"=5' | SHEET 5 OF 28 SHEETS | STA. 271+50.00 TO STA. 272+00.00

F.A.I. RTE.	SECTION	COUNTY	TOTAL SHEETS	SHEET NO.
*	**	***	290	240

CONTRACT NO. 64D23

ILLINOIS | FED. AID PROJECT

* 74/280 & 80 ** (81-2, 81-3, 37-1, 37-2-1) RS-1 & 81-3BR *** ROCK ISLAND/HENRY COUNTY