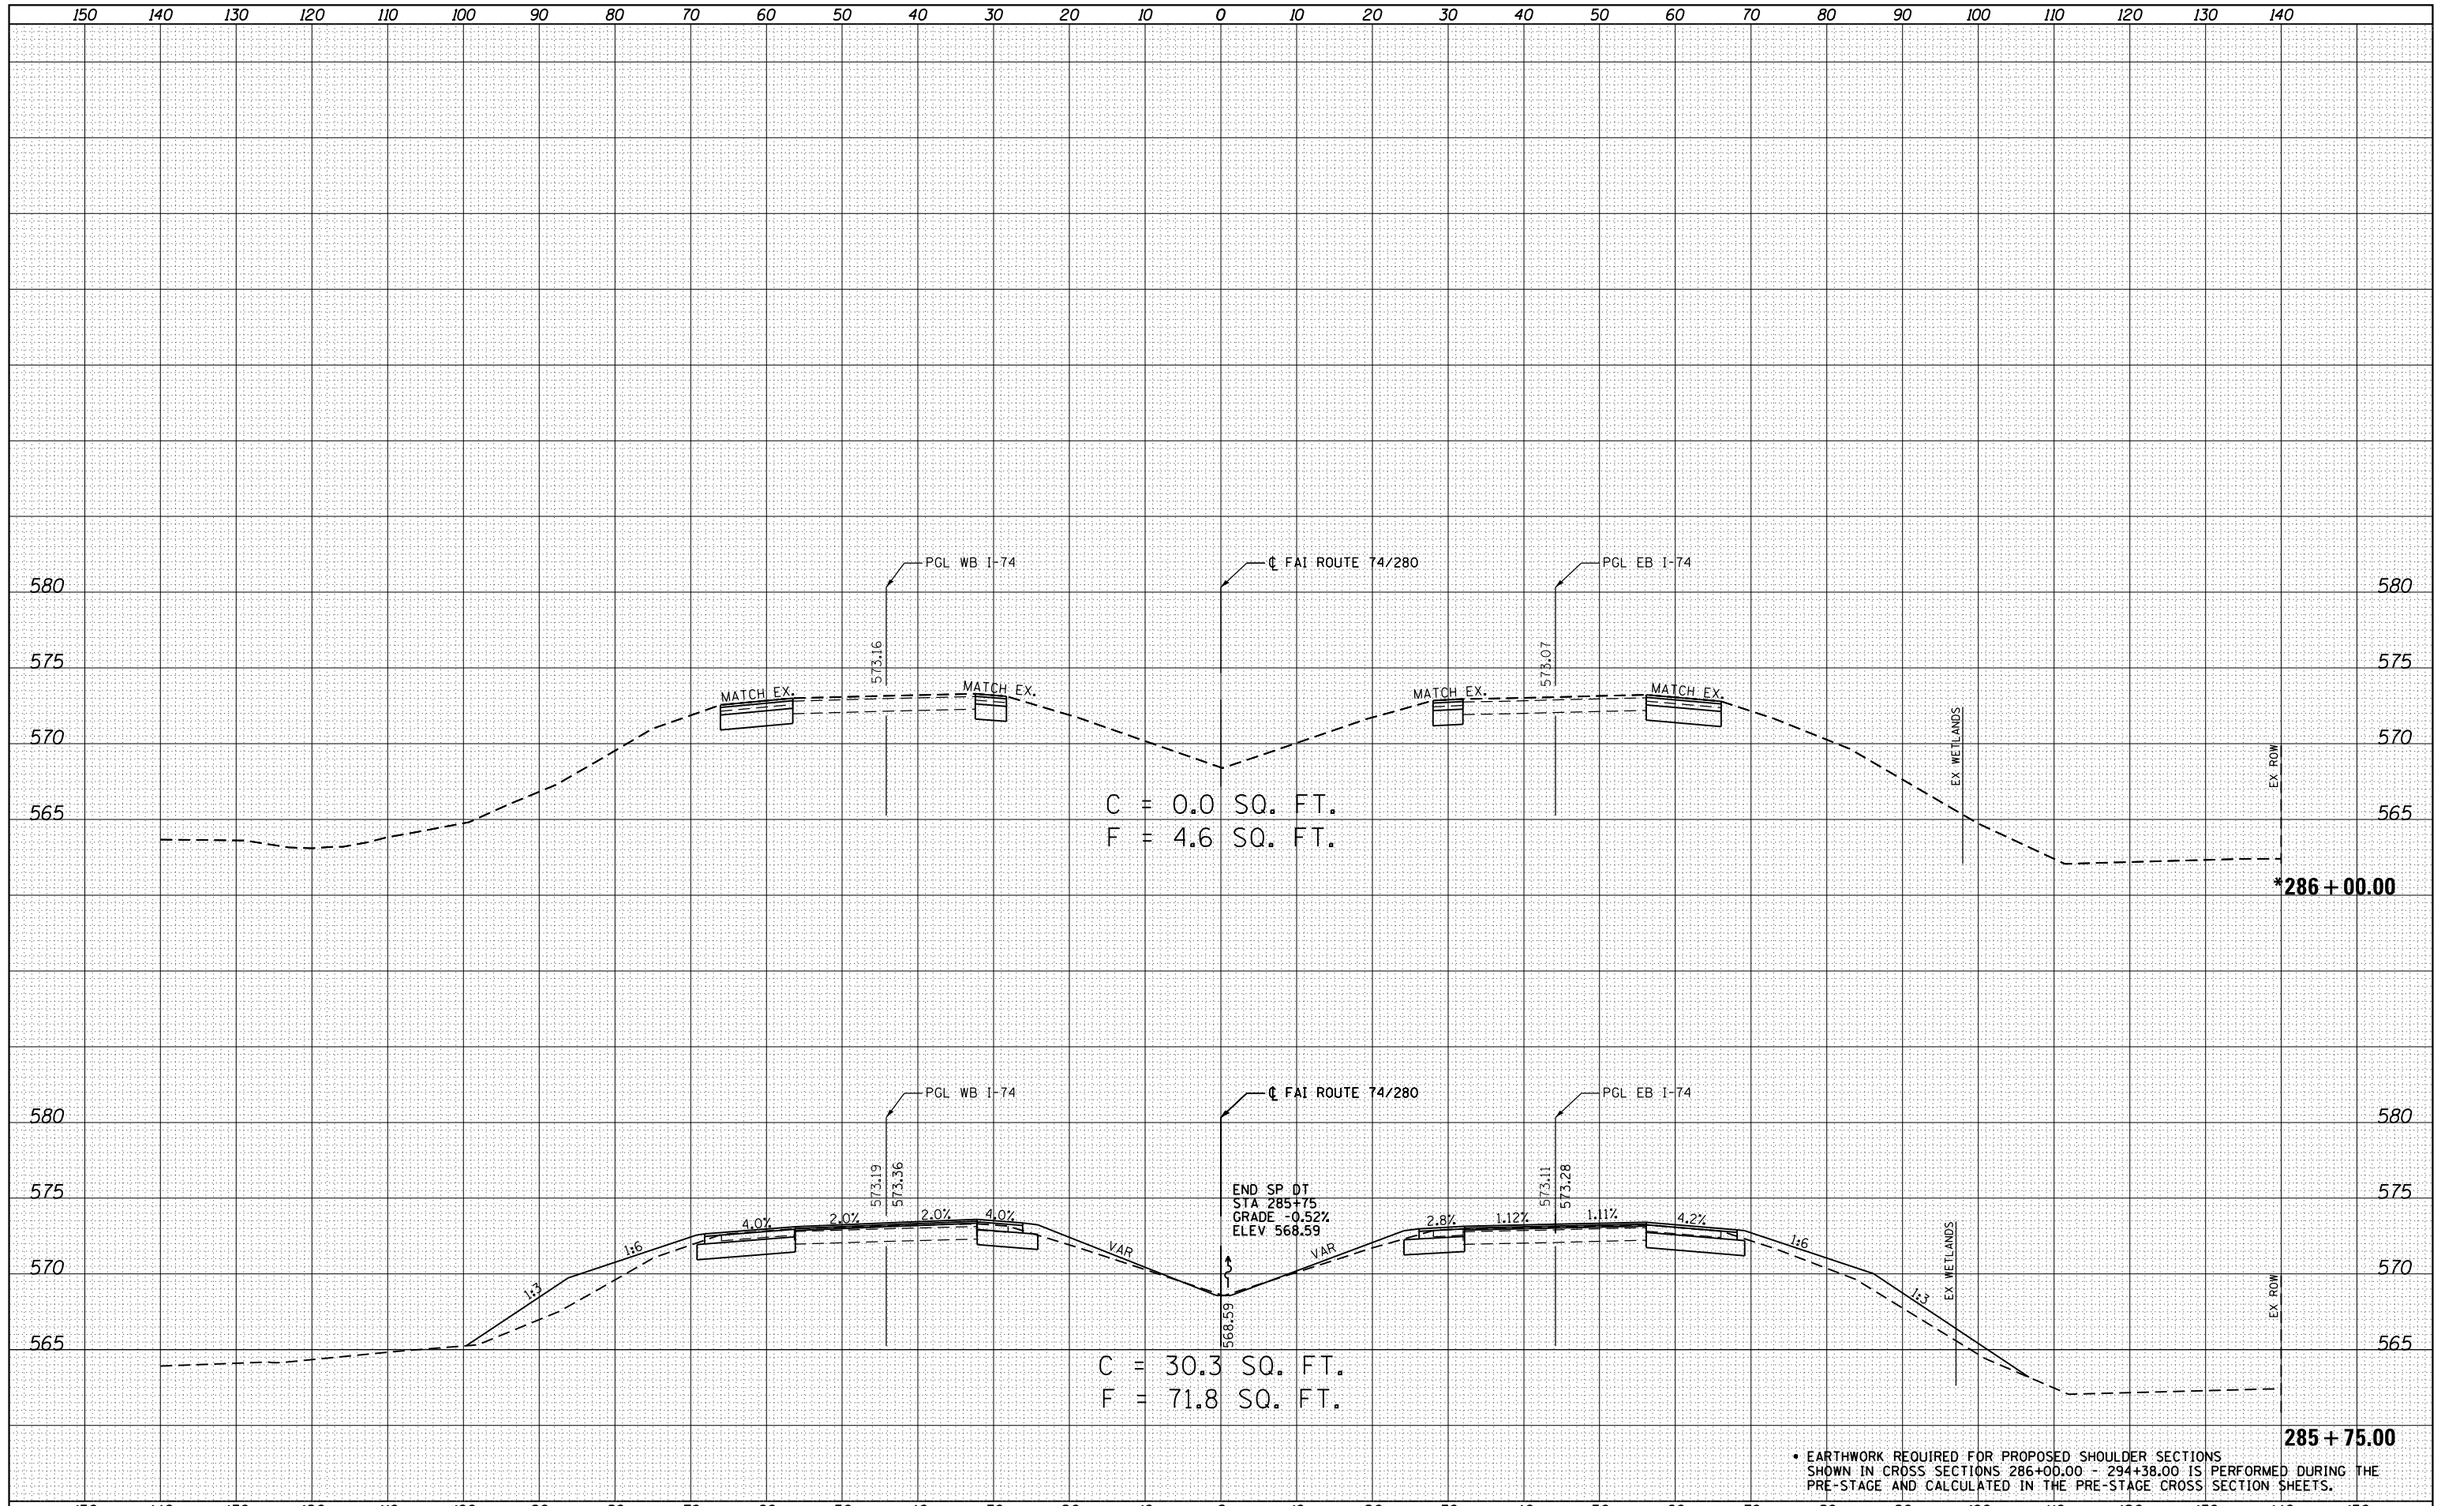

• EARTHWORK REQUIRED FOR PROPOSED SHOULDER SECTIONS SHOWN IN CROSS SECTIONS 286+00.00 - 294+38.00 IS PERFORMED DURING THE PRE-STAGE AND CALCULATED IN THE PRE-STAGE CROSS SECTION SHEETS.

FINAL SURVEY		BY	DATE
NOTE BOOK	SURVEYED		
NO.	PLOTTED		
	TEMPLATE		
	AREAS		
	AREAS CHECKED		

ORIGINAL SURVEY		BY	DATE
NOTE BOOK	SURVEYED		
NO.	PLOTTED		
	TEMPLATE		
	AREAS		
	AREAS CHECKED		

FILE NAME = O:\Projects\Rock_Island\64D23_I_74_280_Bridge Replacement_Over_Coal_Creek\Chad Spreeman\Phase_Submittals\100%_Submittal\CC-DGN\CAD_Sheets\D206307-sht-xsc.dgn	USER NAME = ankneyde	DESIGNED - GRE	REVISED -
	PLOT SCALE = 20.0000 ' / in.	DRAWN - GRE	REVISED -
	PLOT DATE = Fri Mar 15 14:21:12 2013	CHECKED - ST	REVISED -
		DATE - 3/12/2013	REVISED -

STATE OF ILLINOIS
DEPARTMENT OF TRANSPORTATION

FAI ROUTE 74 / 280 OVER COAL CREEK
CROSS SECTIONS

SCALE: 1"=10',1"=5' | SHEET 19 OF 28 SHEETS | STA. 285+75.00 TO STA. 286+00.00

F.A.I. RTE.	SECTION	COUNTY	TOTAL SHEETS	SHEET NO.
*	**	***	290	254

CONTRACT NO. 64D23

ILLINOIS FED. AID PROJECT

* 74/280 & 80 ** (81-2, 81-3, 37-1, 37-2-1) RS-1 & 81-3BR *** ROCK ISLAND/HENRY COUNTY