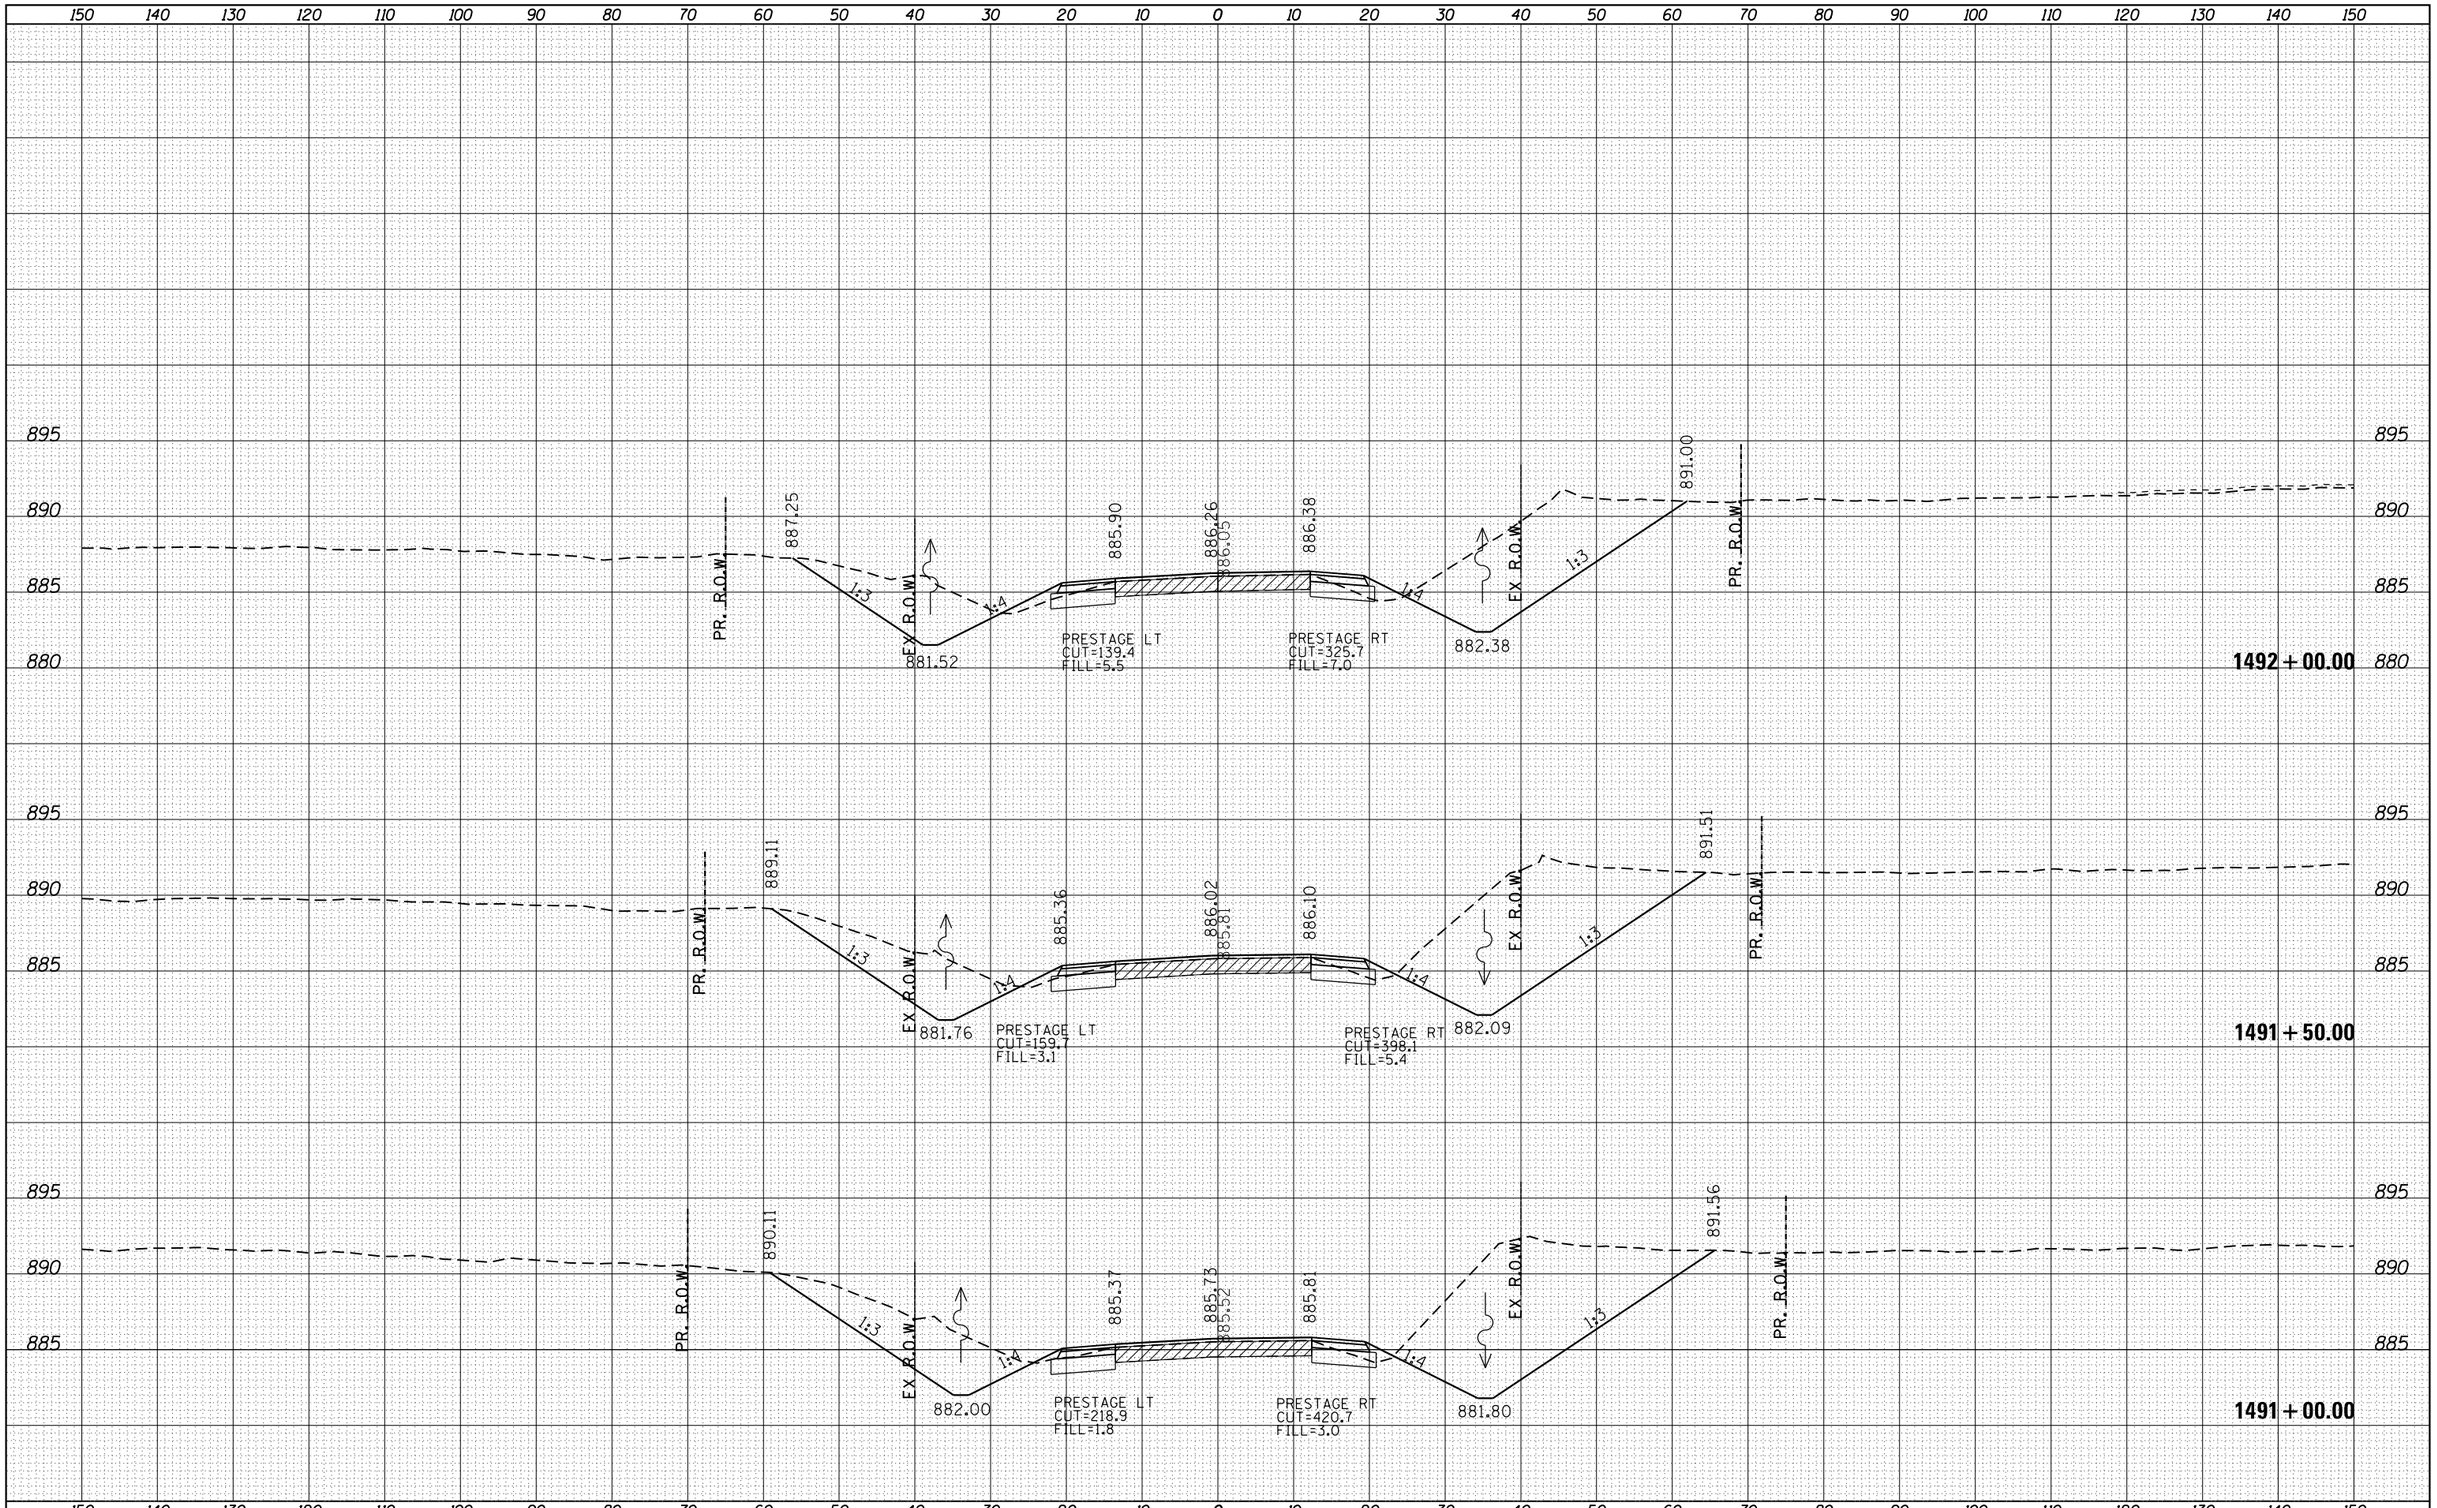


FINAL SURVEY

| NOTE BOOK | BY | DATE |
|---|---|---|
| AREAS | | |
| AREAS CHECKED | | |

SURVEYED
PLOTTED
TEMPLATE
NO.

ORIGINAL SURVEY

| NOTE BOOK | BY | DATE |
|---|---|---|
| AREAS | | |
| AREAS CHECKED | | |

SURVEYED
PLOTTED
TEMPLATE
NO.

| | | | |
|---|---|---|---|
| FILE NAME = c:\pw_work\pwidot\dossdd\d0233002\D201410-xsc_nl.dgn | USER NAME = dossdd | DESIGNED - | REVISED - |
| | | DRAWN - | REVISED - |
| | PLOT SCALE = 20.0000 ' / in. | CHECKED - | REVISED - |
| Default | PLOT DATE = Tue Jan 22 11:17:27 2013 | DATE - | REVISED - |

**STATE OF ILLINOIS**
**DEPARTMENT OF TRANSPORTATION**

**CROSS SECTION**

SCALE: _____ SHEET ___ OF ___ SHEETS STA. 1491+00.00 TO STA. 1492+00.00

| F.A.P. RTE. | SECTION | COUNTY | TOTAL SHEETS | SHEET NO. |
|---|---|---|---|---|
| 570 | 101T | JO DAVIESS | 64 | 60 |
| | | CONTRACT NO. 64F75 | | |
| | | ILLINOIS | FED. AID PROJECT | |