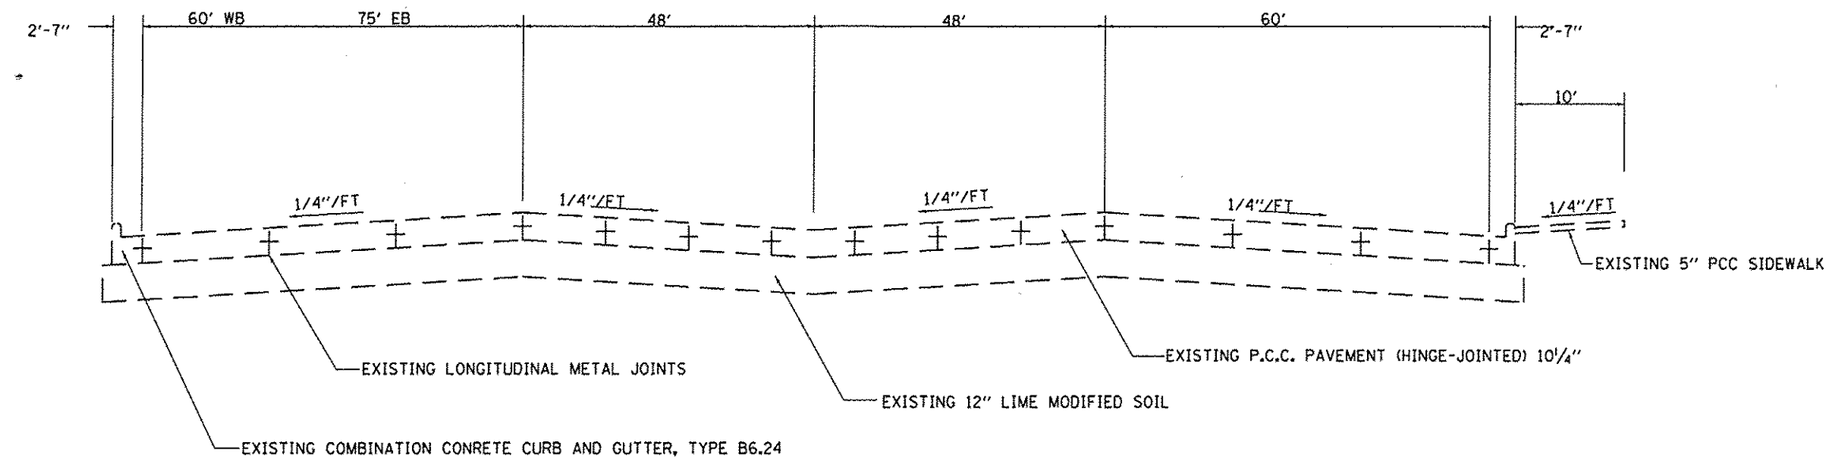

WESTBOUND REST AREA TRUCK PARKING

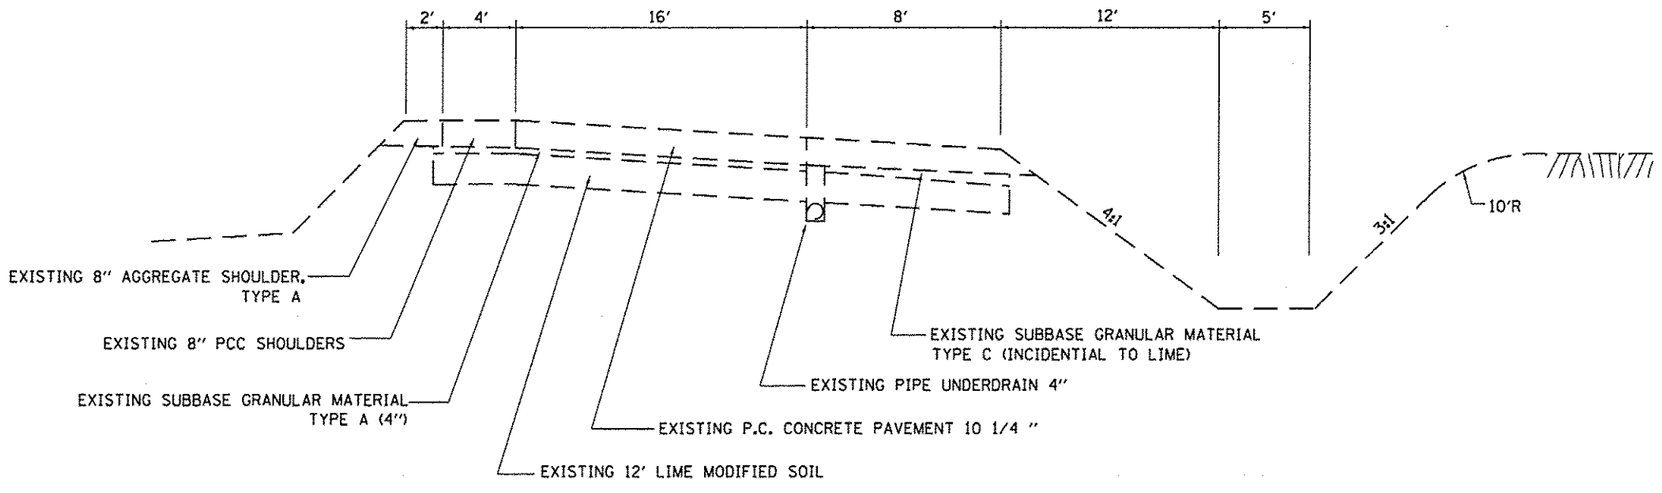

WESTBOUND REST AREA RAMPS

FILE NAME = c:\pw_work\pwidot\woodshonkr1\d0313137\D066C49-sht-details.dgn	USER NAME = woodshonkr1	DESIGNED - RW	REVISED -	STATE OF ILLINOIS DEPARTMENT OF TRANSPORTATION	TYPICAL SECTIONS			F.A.I. RTE.	SECTION	COUNTY	TOTAL SHEETS	SHEET NO.
		DRAWN - RW	REVISED -					80	(06-4)RA-6	BUREAU	13	4
	PLOT SCALE = 100.0 '' / in.	CHECKED -	REVISED -							CONTRACT NO. 66C49		
	PLOT DATE = 12/4/2012	DATE -	REVISED -		SCALE:	SHEET NO. 1 OF 1 SHEETS	STA. TO STA.		ILLINOIS	FED. AID PROJECT		