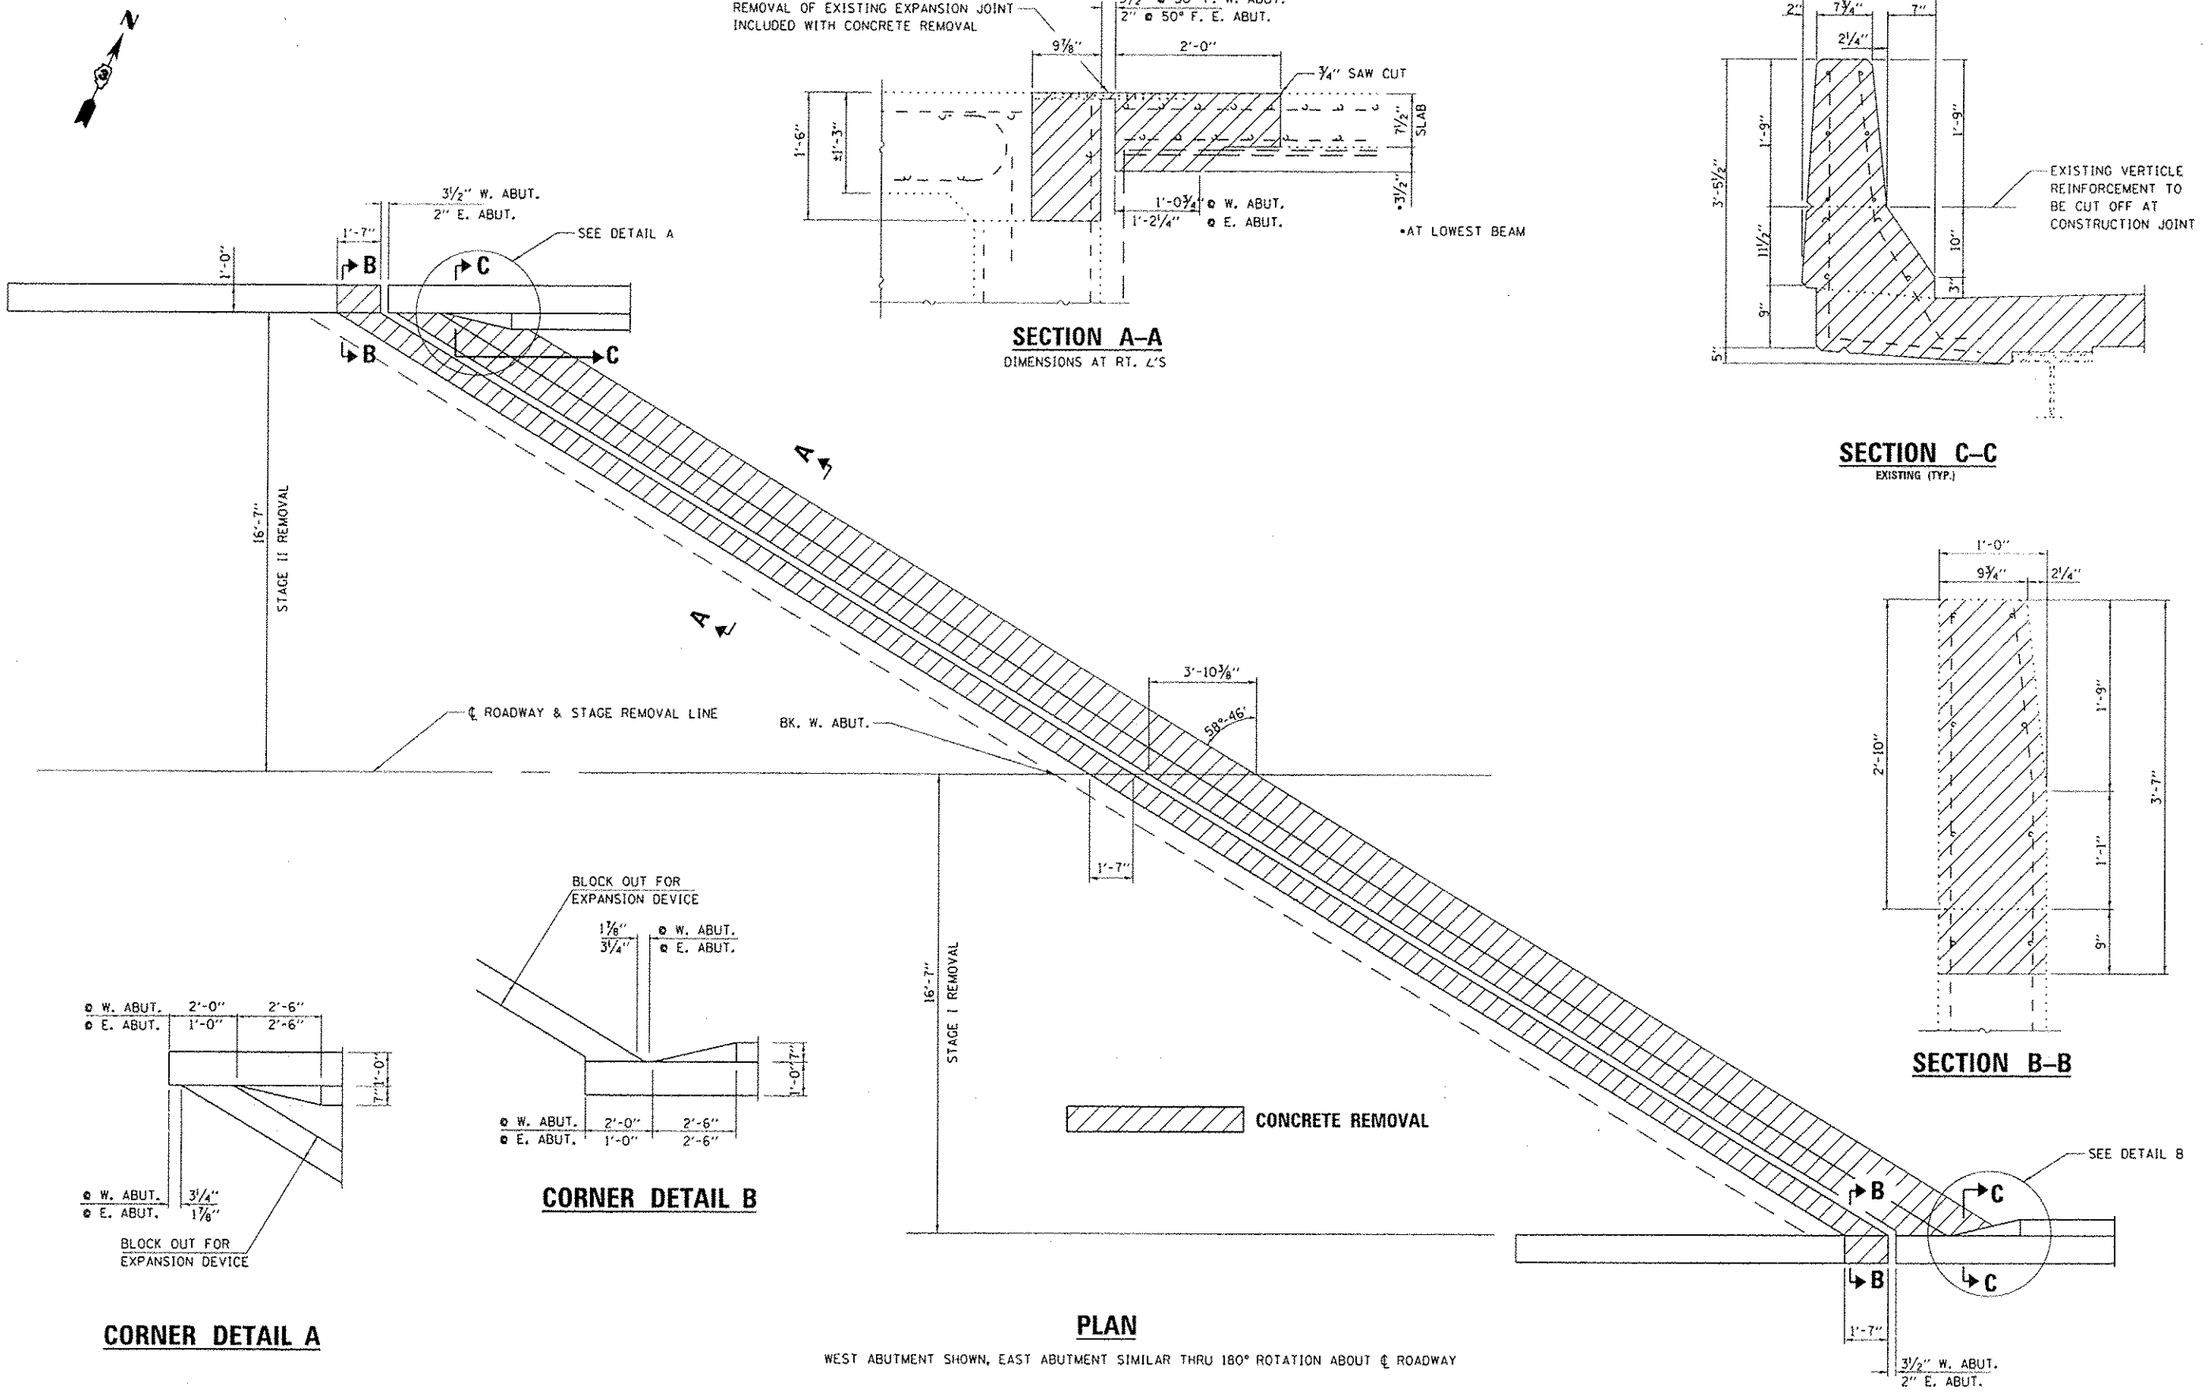


| | | | |
|---|---|---|---|
| FILE NAME : c:\pe_work\pwidot\woodshankrj\d0320292\D366C65-sht-details.dgn | USER NAME = woodshankrj | DESIGNED - RW | REVISED - |
| | | DRAWN - RW | REVISED - |
| | PLOT SCALE = 100.000 ' / in. | CHECKED - ARS | REVISED - |
| | PLOT DATE = 3/22/2013 | DATE - | REVISED - |

**STATE OF ILLINOIS**
**DEPARTMENT OF TRANSPORTATION**

EXPANSION JOINT REMOVAL DETAILS
FOR STRUCTURE NO. 019-0032

SCALE: | SHEET NO. 6 OF 15 SHEETS | STA. 356+13.85 TO STA. 359+13.60

| F.A.P. RTE. | SECTION | COUNTY | TOTAL SHEETS | SHEET NO. |
|---|---|---|---|---|
| 573 | (116VB-1-1BRJ) | DEKALB | 21 | 12 |
| | | CONTRACT NO. 66C65 | | |
| | | ILLINOIS FED. AID PROJECT | | |