LEGEND

GUARDRAIL REMOVAL

TREE REMOVAL, ACRES

PR. STEEL PLATE BEAM GUARDRAIL, TYPE A (TYP.)
TREE REMOVAL: 0.01 AC

PR. TRAFFIC BARR. TERMINAL, TYPE 6 (TYP.)

STA. 396+13.48 BEGIN PROJECT

PR. TRAFFIC BARR. TERMINAL, TYPE 1 (SPECIAL) TANGENT (TYP.)

POTENTIAL UTILITY CONFLICT NEEDS TO BE FIELD RATIFIED

EX. SN 029-0041, STA. 398+10.53
SKEW = 20° AHEAD-RIGHT
PR. SN 029-0075, STA. 398+10.53
SINGLE SPAN

PR. EPOXY PAVEMENT MARKING, LINE 4" (SOLID WHITE)

PR. EPOXY PAVEMENT MARKING, LINE 4" (DOUBLE YELLOW)

CONSTRUCTION LIMITS (TYP.)

STA. 400+54.12 END PROJECT

EXISTING ROW

℄ IL ROUTE 116

396 397 398 399 400+00 401

+52 +44 +56 +88 +38

40' 55' 5' 11' 7' 6' 30' 10' 20° 3' (TYP.) 2' (TYP.)

STA. 396+50.00 BEGIN RESURFACING
BRIDGE OMISSION STA. 397+50.15 TO STA. 398+70.92

STA. 399+71.00 END RESURFACING

PR. BRIDGE APPROACH PAVT. CONNECTOR (FLEXIBLE) (TYP.)

PR. APPROACH FOOTING (TYP.)

PR. BRIDGE APPROACH SLAB (TYP.)

PR. TEMPORARY PAVEMENT

N

0 20' 40'
SCALE: 1" = 20'

PROPOSED STEEL PLATE BEAM GUARDRAIL, TYPE A
397+09.83 TO 397+22.33 (LT)
397+21.94 TO 397+34.44 (RT)
398+86.63 TO 398+99.13 (LT)
398+98.73 TO 399+11.23 (RT)

PROPOSED TRAFFIC BARRIER TERMINAL, TYPE 6
397+22.33 TO 397+68.58 (LT)
397+34.44 TO 397+80.69 (RT)
398+40.38 TO 398+86.63 (LT)
398+52.48 TO 398+98.73 (RT)

PROPOSED TRAFFIC BARRIER TERMINAL, TYPE 1 (SPECIAL) TANGENT
396+59.83 TO 397+09.83 (LT)
396+71.94 TO 397+21.94 (RT)
398+99.13 TO 399+49.13 (LT)
399+11.23 TO 399+61.23 (RT)

NOTES:
1. PAVEMENT MARKINGS TO BE INSTALLED IN ACCORDANCE WITH DISTRICT STANDARD 780001-D4 AND HIGHWAY STANDARD 780001.
2. ANY SIGNS TO BE REMOVED SHALL BE INCLUDED IN THE COST OF AGGREGATE SHOULDER REMOVAL.

PLAN
SURVEYED
PLOTTED
ALIGNMENT CHECKED
RT. OF WAY CHECKED
CADD FILE NAME
NOTE BOOK
NO.
BY
DATE

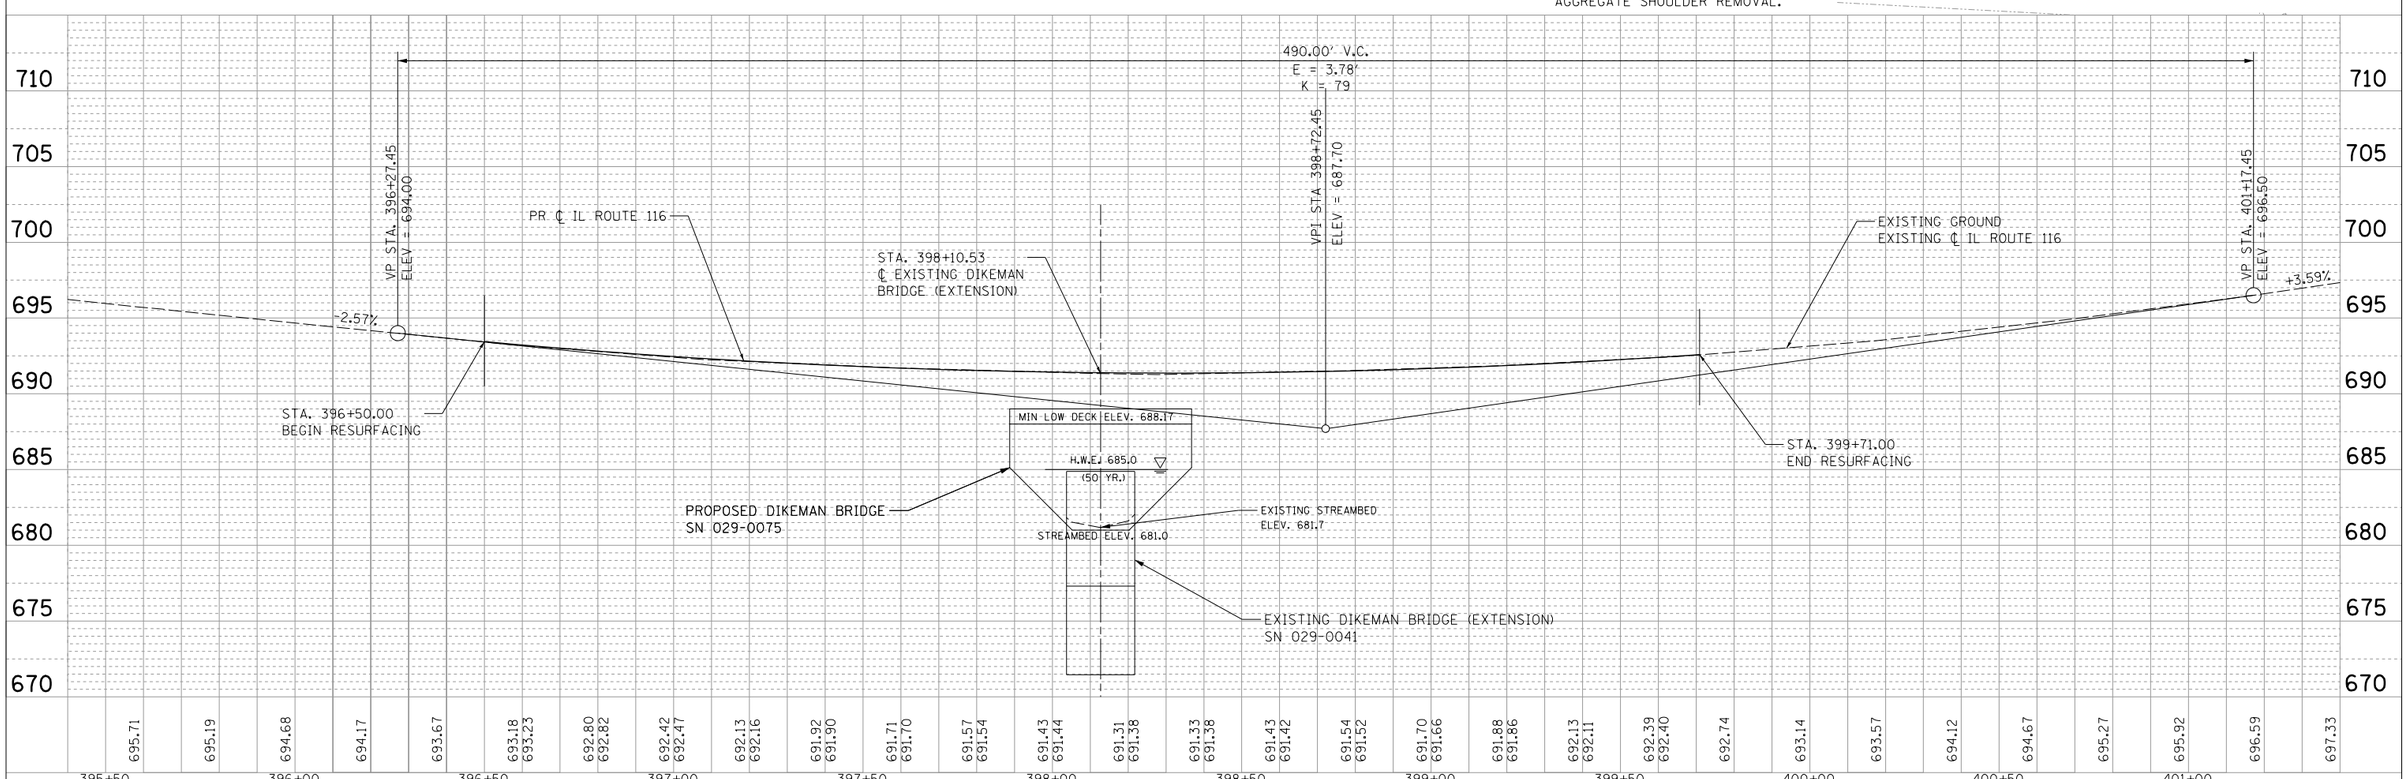

PROFILE
SURVEYED
PLOTTED
GRADES CHECKED
BM. NOTED
STRUCTURE NOTAT'NS CHK'D
NOTE BOOK
NO.
BY
DATE

LIN ENGINEERING, LTD.
Consulting Engineers
Springfield, Illinois

USER NAME = $USER$	DESIGNED - RWK	REVISED -
	DRAWN - RWK	REVISED -
PLOT SCALE = $SCALE$	CHECKED - ST	REVISED -
PLOT DATE = $DATE$	DATE - 11/2012	REVISED -

STATE OF ILLINOIS
DEPARTMENT OF TRANSPORTATION

PLAN AND PROFILE
IL ROUTE 116

SCALE: 1"=20'H, 5'V | SHEET NO. 1 OF 1 SHEETS | STA. 396+13.48 TO STA. 400+54.12

F.A.P. RTE.	SECTION	COUNTY	TOTAL SHEETS	SHEET NO.
665	(144-B-1)BR	FULTON	48	13
		CONTRACT NO. 68778		

FED. ROAD DIST. NO. | ILLINOIS | FED. AID PROJECT