LOCATION 3 S.N. 048–0047
INFORMATION ONLY

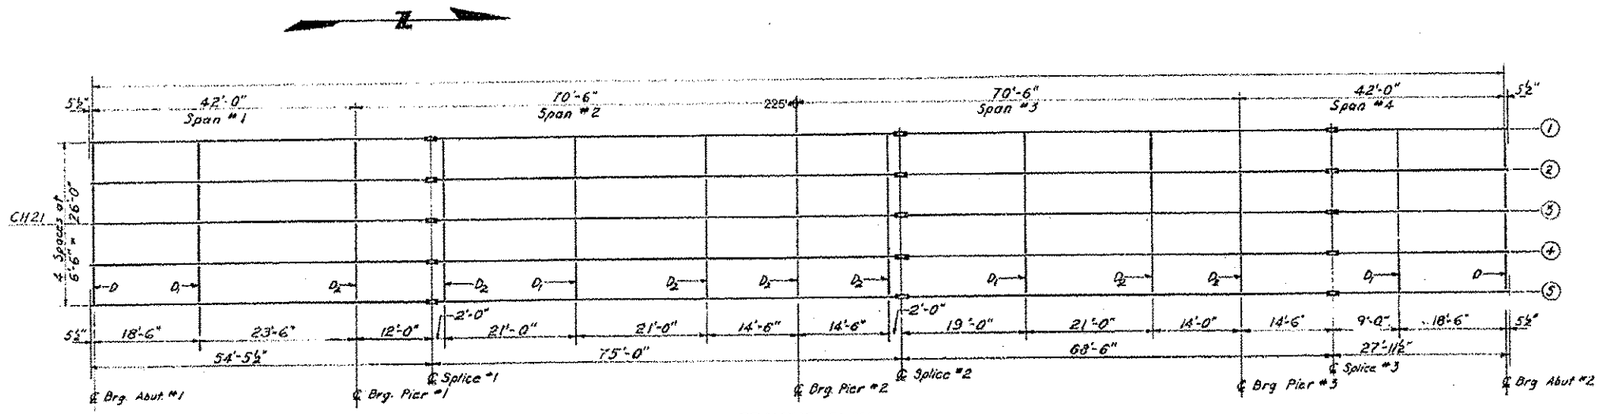

FRAMING PLAN

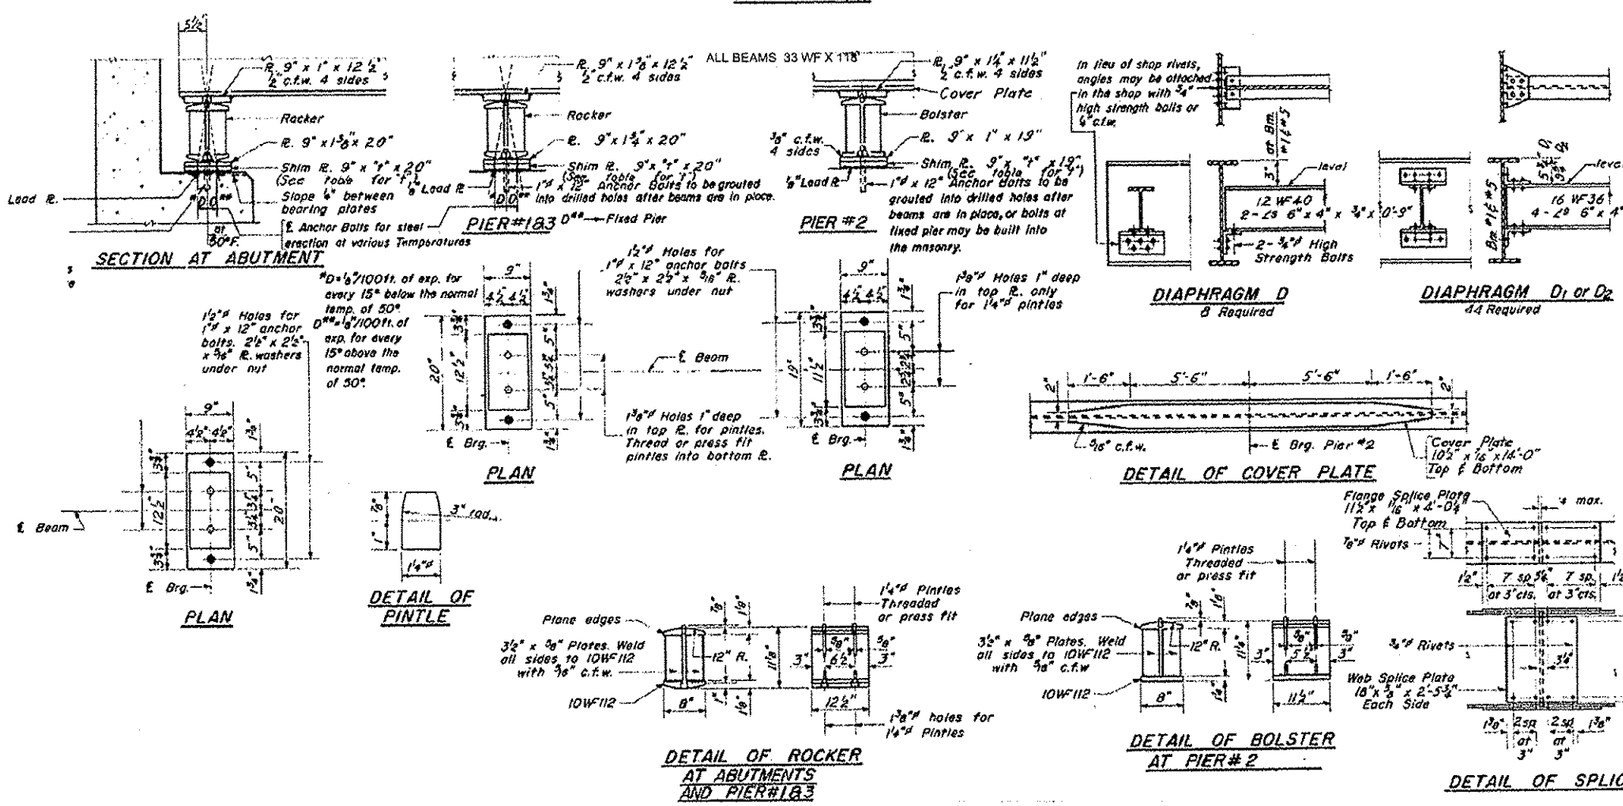

FILE NAME = April 2013 bridge painting.dgn	USER NAME = TOM INGLIS	DESIGNED - TOM INGLIS	REVISED -	STATE OF ILLINOIS DEPARTMENT OF TRANSPORTATION	LOCATION 3 FRAMING PLAN	F.A. RTE.	SECTION	COUNTY	TOTAL SHEETS	SHEET NO.
		DRAWN - TOM INGLIS	REVISED -			VAR	04 BRIDGE PAINTING 2012	various	21	11
	PLOT SCALE = 40.0000 ' / in.	CHECKED - NICK JACK	REVISED -					CONTRACT NO. 68B26		
Default	PLOT DATE = 2/22/2013	DATE - 2/6/13	REVISED -		SCALE: N/A SHEET OF SHEETS STA. TO STA.			ILLINOIS FED. AID PROJECT		