(1) EXISTING TYPICAL CROSS SECTION

F.A.I. ROUTE 55 NORTHBOUND

LOCATION #3

STATION	TO	STATION
587+34.90		783+30.73 (BK)
74+89.65 (AH)		252+74.34 (BK)
252+87.76 (AH)		381+37.19 (BK)
376+50.00 (AH)		603+77.75 (2)

STRUCTURE OMISSIONS

STATION 752+92.92 TO STATION 755+04.12; S.N. 057-0155
STATION 296+56.45 TO STATION 298+96.95; S.N. 057-0158
STATION 340+88.65 TO STATION 343+73.35; S.N. 057-0160

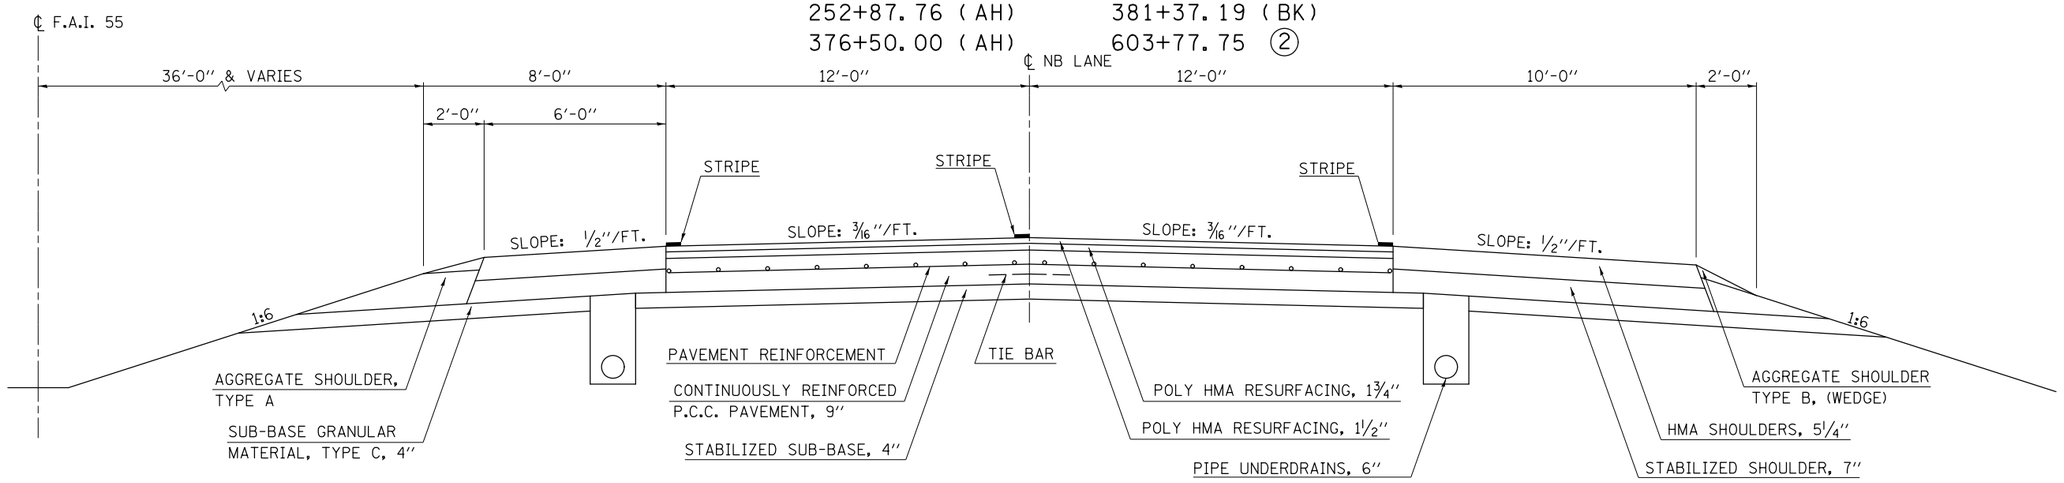

(2) EXISTING TYPICAL CROSS SECTION

F.A.I. ROUTE 55 NORTHBOUND

LOCATION #3

	STATION	TO	STATION
(1)	603+77.75		637+16.72

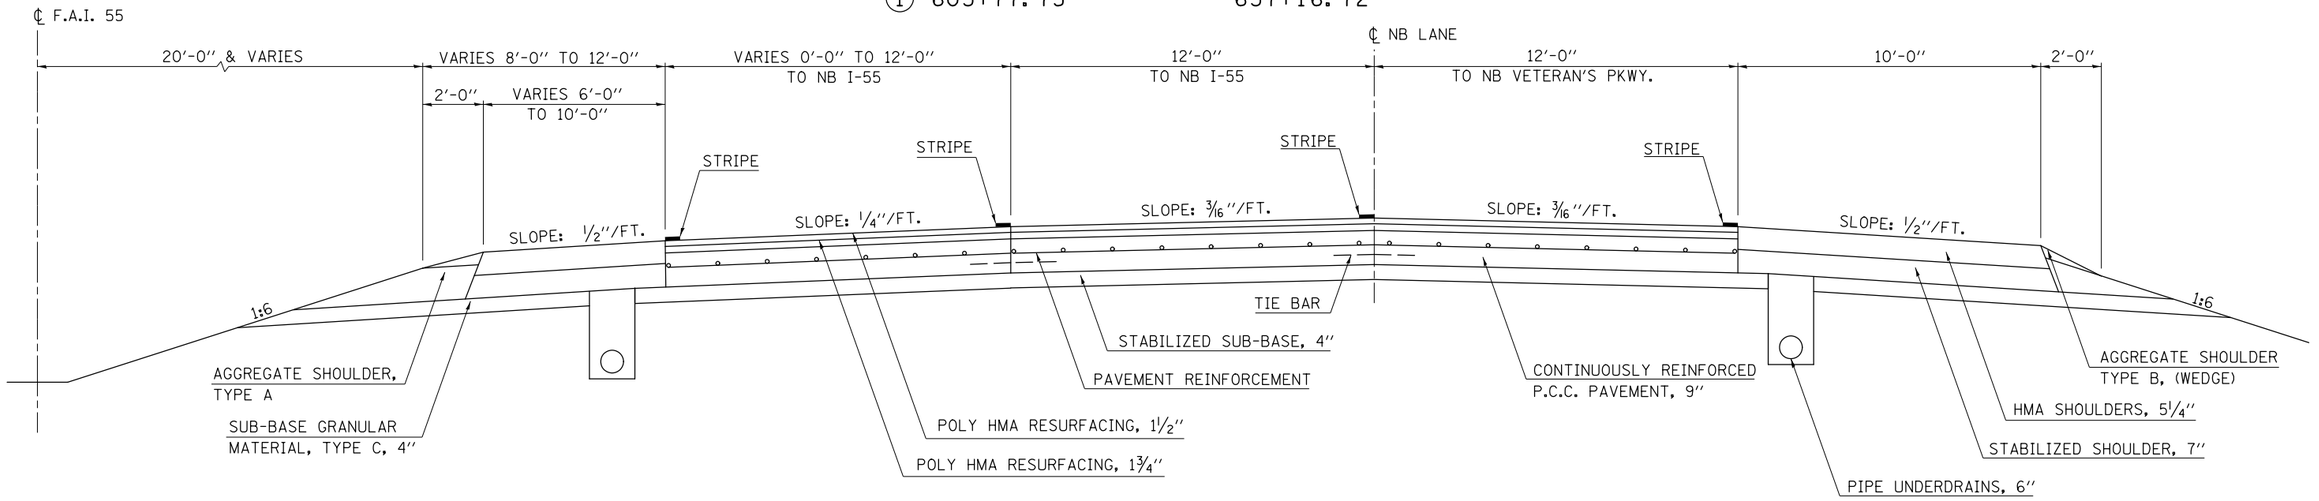

FILE NAME = c:\pw_work\pwidot\piersonbr\d0333862\D570981-sht-Typicals.dgn	USER NAME = piersonbr	DESIGNED -	REVISED -
		DRAWN -	REVISED -
	PLOT SCALE = 40.0000 ' / in.	CHECKED -	REVISED -
$MODELNAME$	PLOT DATE = 2/1/2013	DATE -	REVISED -

STATE OF ILLINOIS
DEPARTMENT OF TRANSPORTATION

EXISTING TYPICAL CROSS SECTIONS
LOCATION #3

SCALE: | SHEET 1 OF 3 SHEETS | STA. | TO STA.

F.A. RTE.	SECTION	COUNTY	TOTAL SHEETS	SHEET NO.
VAR.	•	MCLEAN	26	13
	•D5 CRACK & JOINT SEAL 2013-1	CONTRACT NO. 70981		
	ILLINOIS FED. AID PROJECT			