(3) EXISTING TYPICAL CROSS SECTION

F.A.I. ROUTE 55 SOUTHBOUND

LOCATION #4

STATION	TO	STATION
114+64.00		126+60.28 (4)

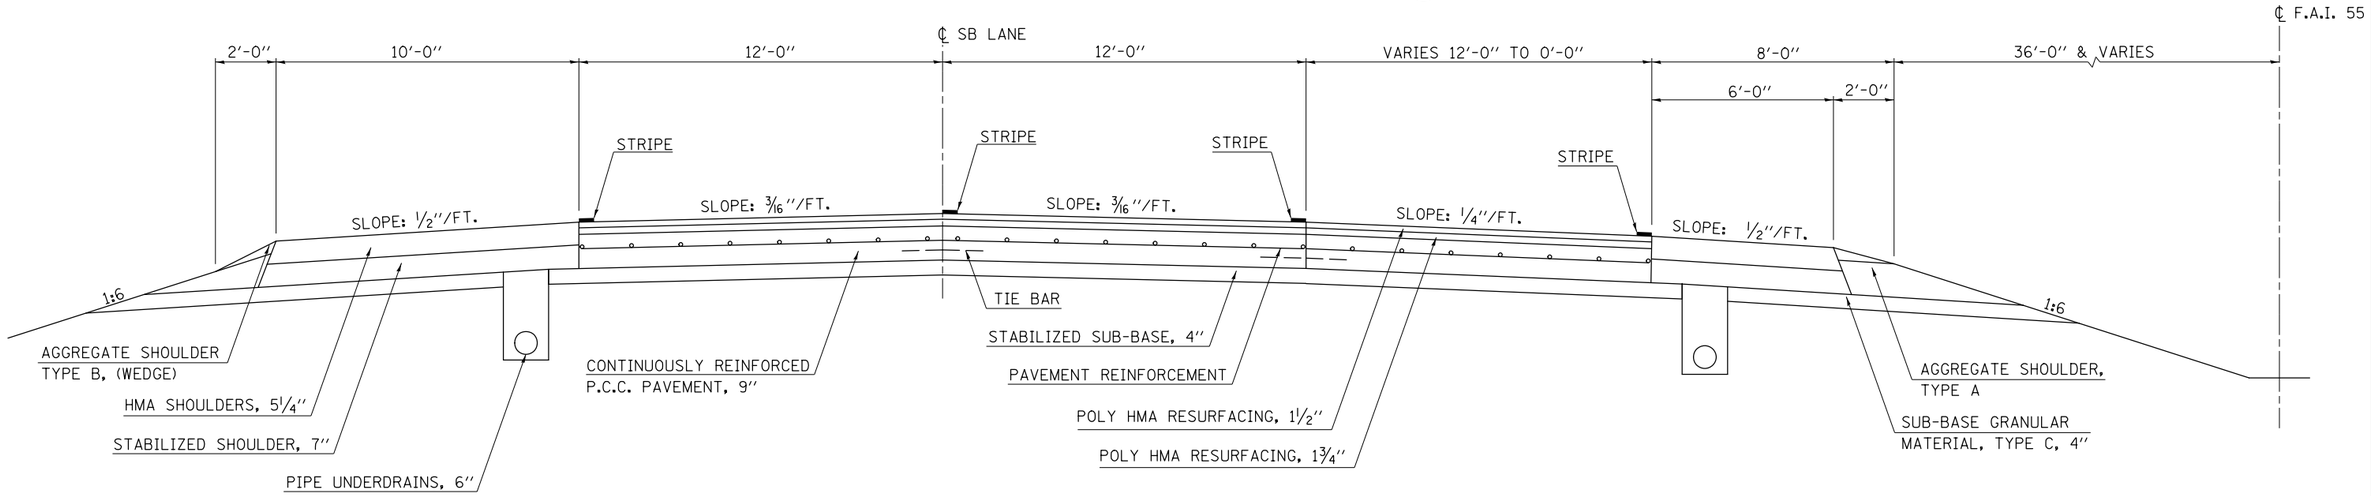

(4) EXISTING TYPICAL CROSS SECTION

F.A.I. ROUTE 55 SOUTHBOUND

LOCATION #4

STATION	TO	STATION
(3) 126+60.28		621+47.00

STRUCTURE OMISSIONS
STATION 321+69.58 TO STATION 323+60.86; S.N. 057-0163
STATION 586+62.13 TO STATION 590+12.86; S.N. 057-0168
STATION 606+71.74 TO STATION 609+99.07; S.N. 057-0169

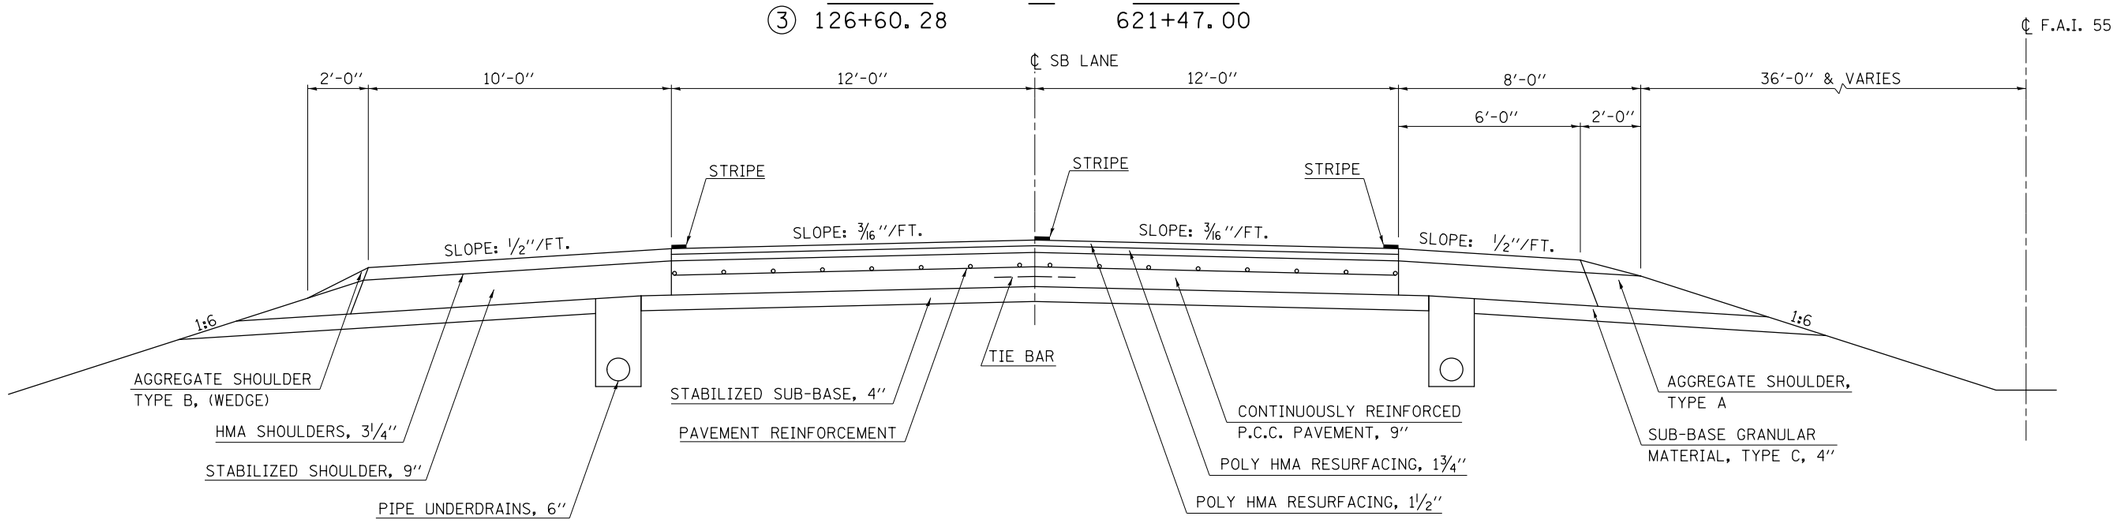

FILE NAME = c:\pw_work\pwidot\piersonbr\d0333862\D570981-sht-Typicals.dgn	USER NAME = piersonbr	DESIGNED -	REVISED -
		DRAWN -	REVISED -
	PLOT SCALE = 40.0000 ' / in.	CHECKED -	REVISED -
$MODELNAME$	PLOT DATE = 2/1/2013	DATE -	REVISED -

STATE OF ILLINOIS
DEPARTMENT OF TRANSPORTATION

EXISTING TYPICAL CROSS SECTIONS
LOCATION #4

SCALE: | SHEET 2 OF 2 SHEETS | STA. | TO STA.

F.A. RTE.	SECTION	COUNTY	TOTAL SHEETS	SHEET NO.
VAR.	*	MCLEAN	26	17
*D5 CRACK & JOINT SEAL 2013-1		CONTRACT NO. 70981		
	ILLINOIS FED. AID PROJECT			