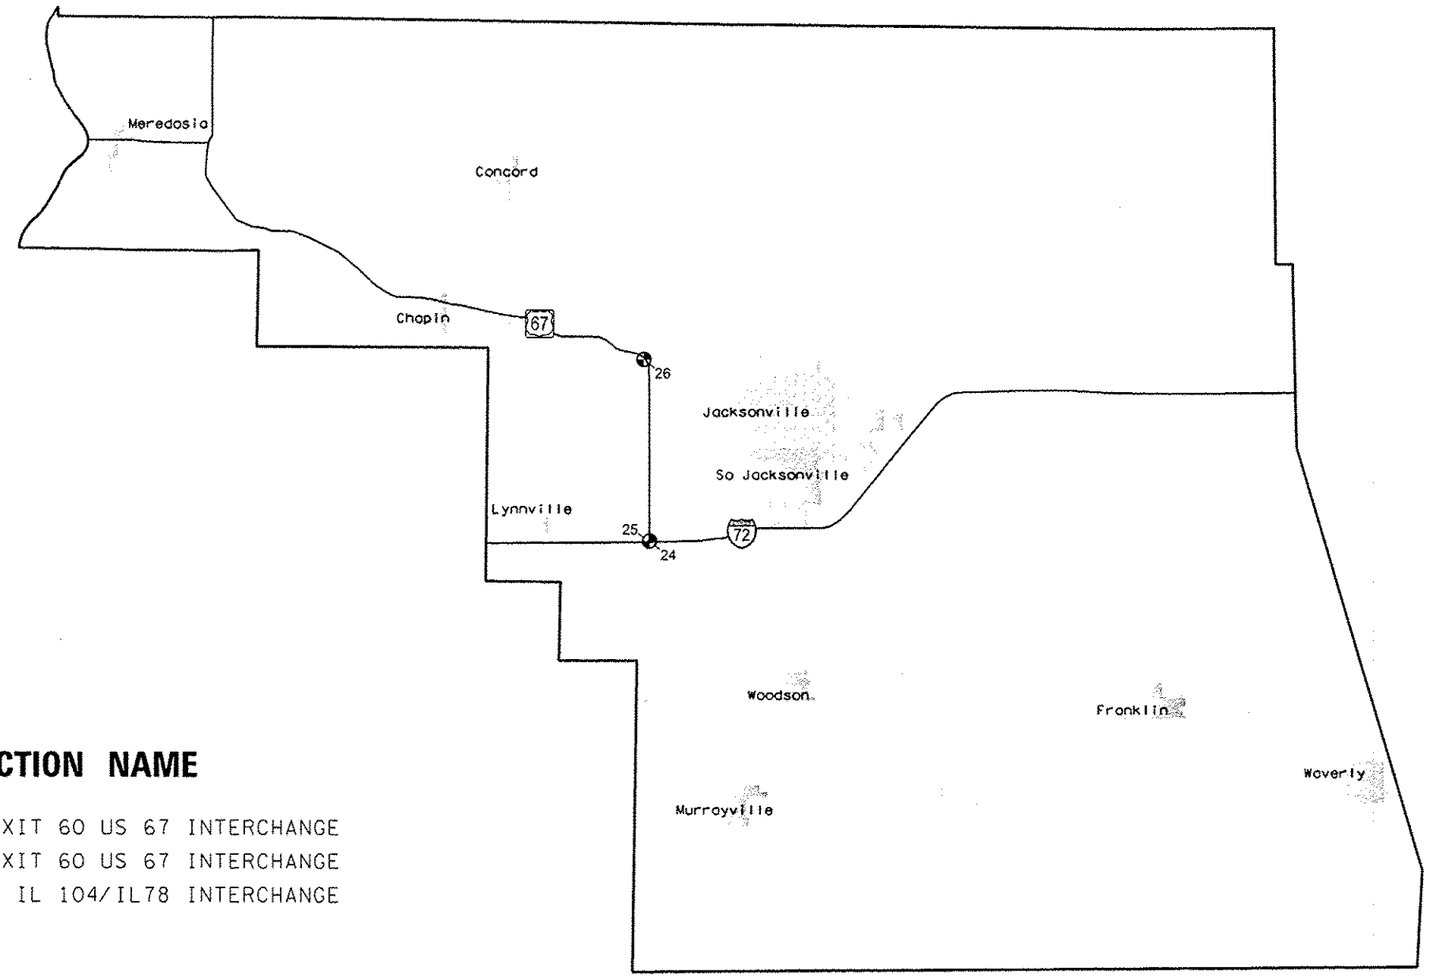

MAP LOCATION	PLAN SHEET #	INTERSECTION NAME
24	35	EB I-72 EXIT 60 US 67 INTERCHANGE
25	36	WB I-72 EXIT 60 US 67 INTERCHANGE
26	38	US 67 AND IL 104/IL78 INTERCHANGE

MORGAN COUNTY

FILE NAME = c:\pw_work\pwidot\sparkagw\d0283544\D672F05-sht-location maps.dgn	USER NAME = sparkagw	DESIGNED -	REVISED -	STATE OF ILLINOIS DEPARTMENT OF TRANSPORTATION	LOCATION MAP	F.A.* RTE.	SECTION	COUNTY	TOTAL SHEETS	SHEET NO.
		DRAWN -	REVISED -			VAR	*	**	39	12
	PLOT SCALE = 100.0000 ' / in.	CHECKED -	REVISED -			CONTRACT NO. 72F05				
Default	PLOT DATE = Mar-01-2013 08:23:03AM	DATE -	REVISED -		SCALE: SHEET OF SHEETS STA. TO STA.	ILLINOIS FED. AID PROJECT				

* 06 BEACON & SIGNING 2013 ** VARIES