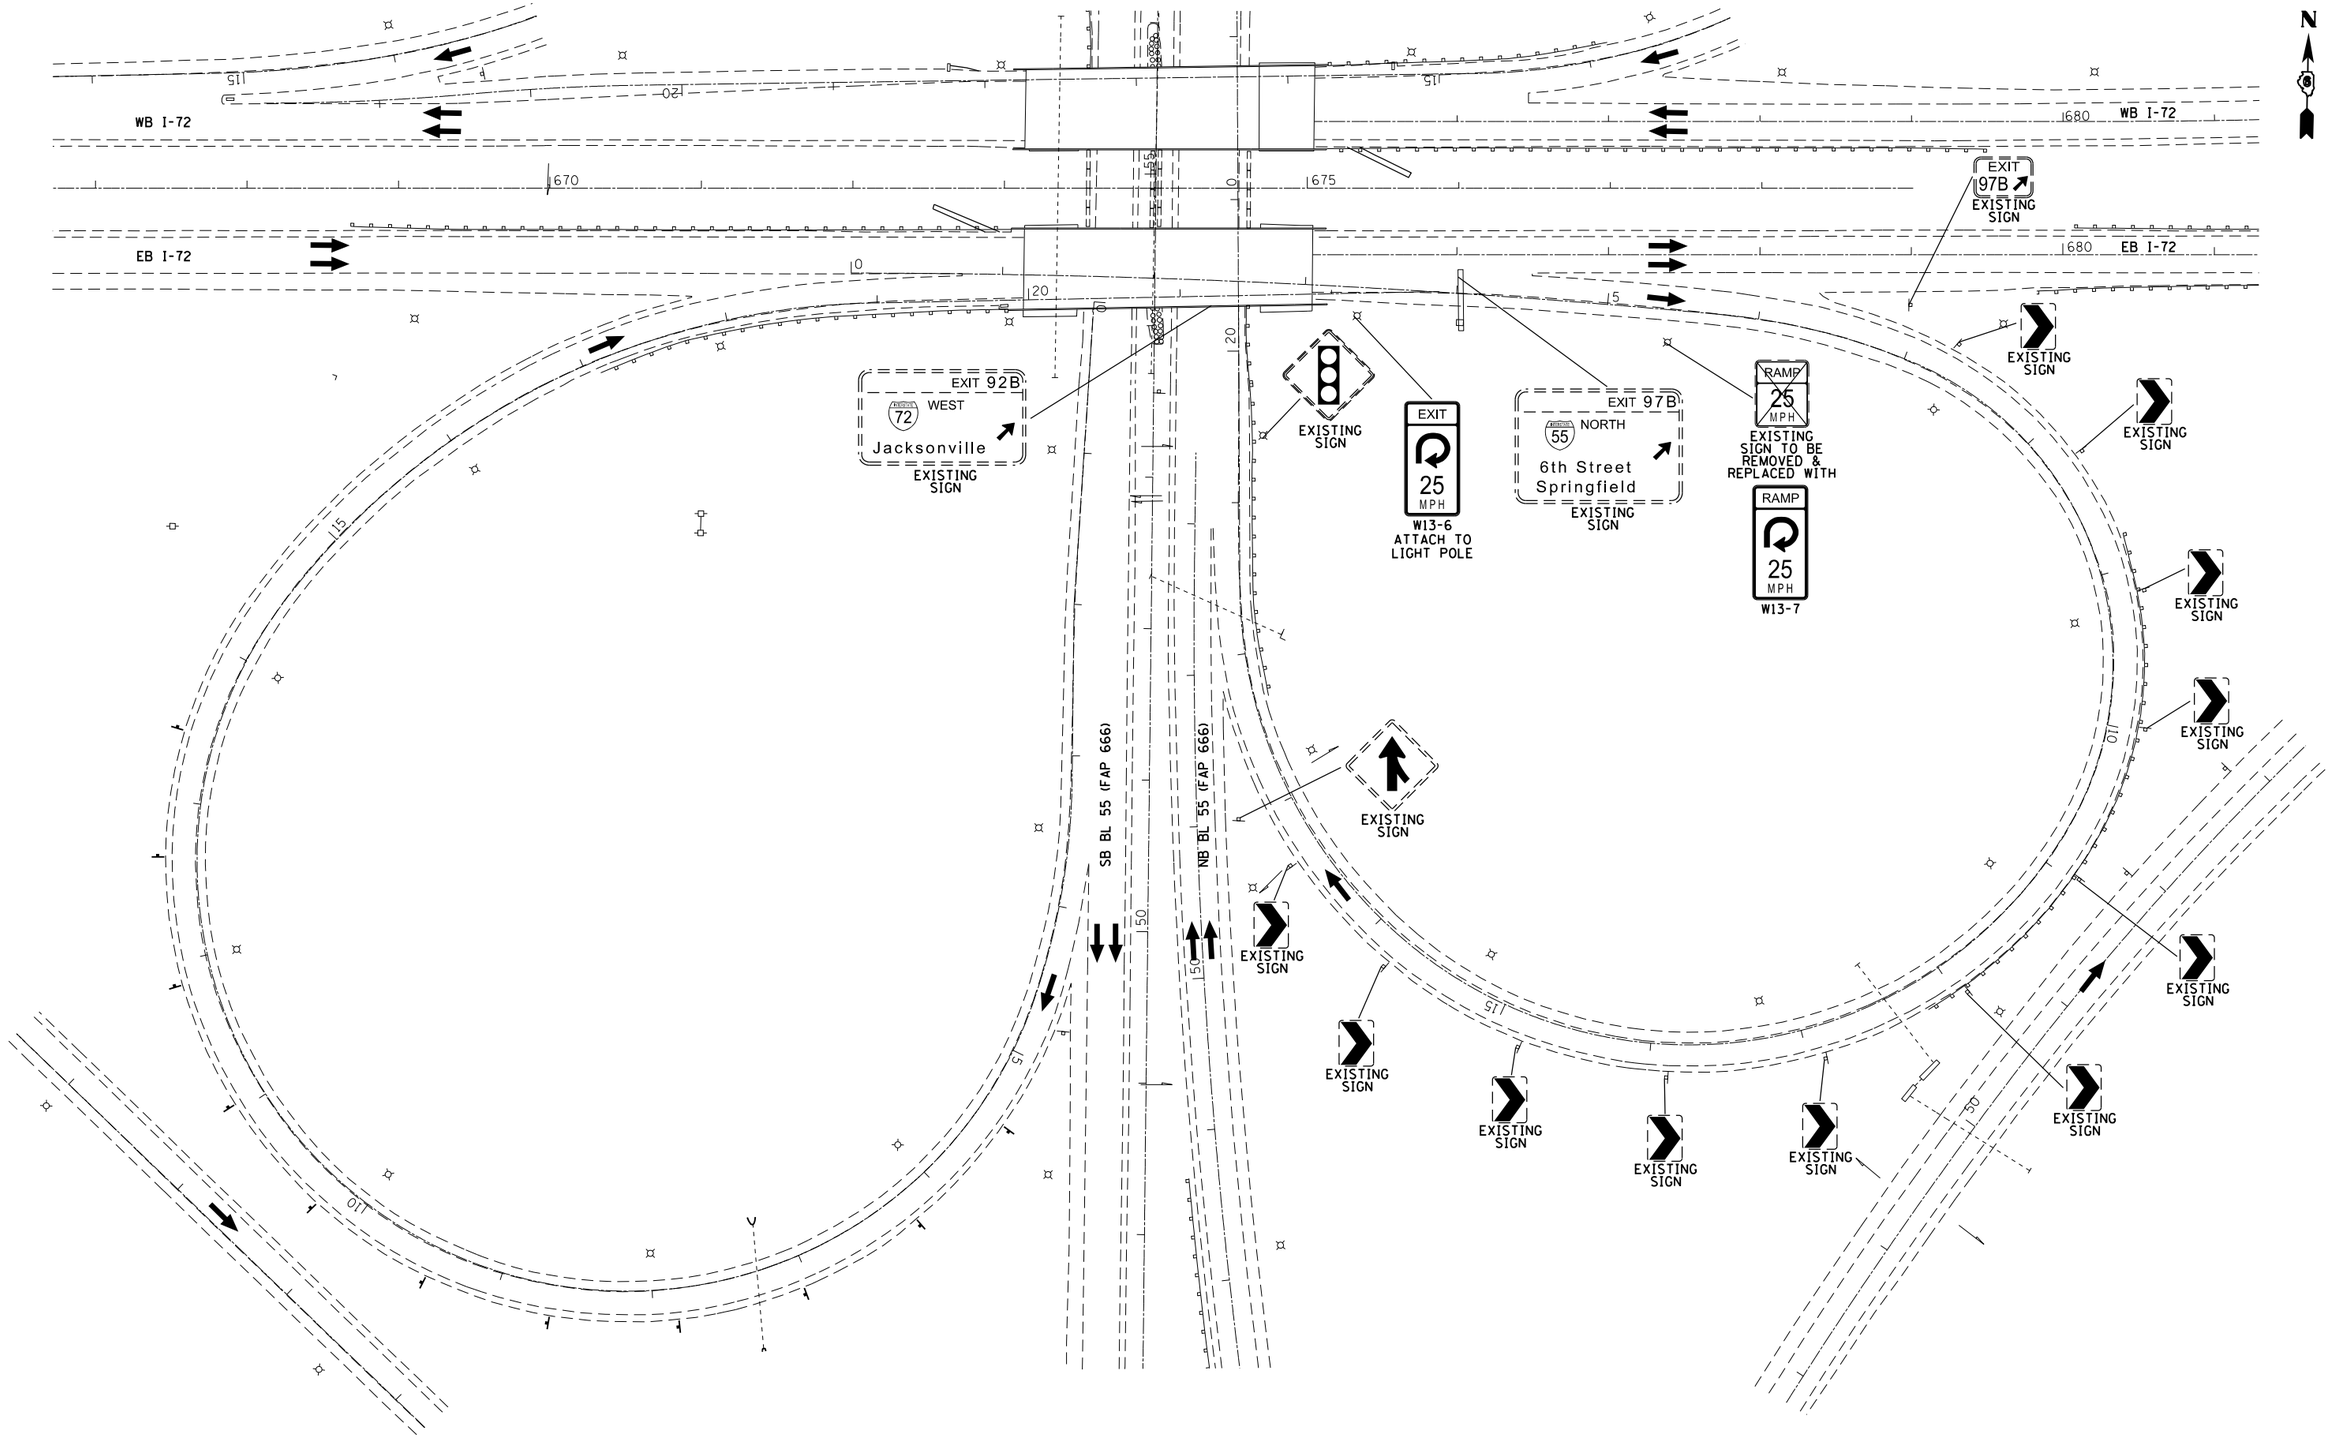

FILE NAME = c:\pw_work\pwidot\sparksgw\d0283544\D672F05-sht_I-72_Exit 97 6th Street Interchange.dgn	USER NAME = sparksgw	DESIGNED -	REVISED -
		DRAWN -	REVISED -
	PLOT SCALE = 100.0000 ' / in.	CHECKED -	REVISED -
SHEET 01	PLOT DATE = Feb-01-2013 03:24:26PM	DATE -	REVISED -

STATE OF ILLINOIS
DEPARTMENT OF TRANSPORTATION

EB I-72 TO NB 6TH STREET EXIT 97B – SANGAMON COUNTY
LOOP RAMP SIGNING

SCALE: 1" = 50' | SHEET OF SHEETS | STA. | TO STA.

F.A.• RTE.	SECTION	COUNTY	TOTAL SHEETS	SHEET NO.
VAR	•	••	39	13
		CONTRACT NO. 72F05		
	ILLINOIS	FED. AID PROJECT		

• D6 BEACON & SIGNING 2013

•• VARIOUS