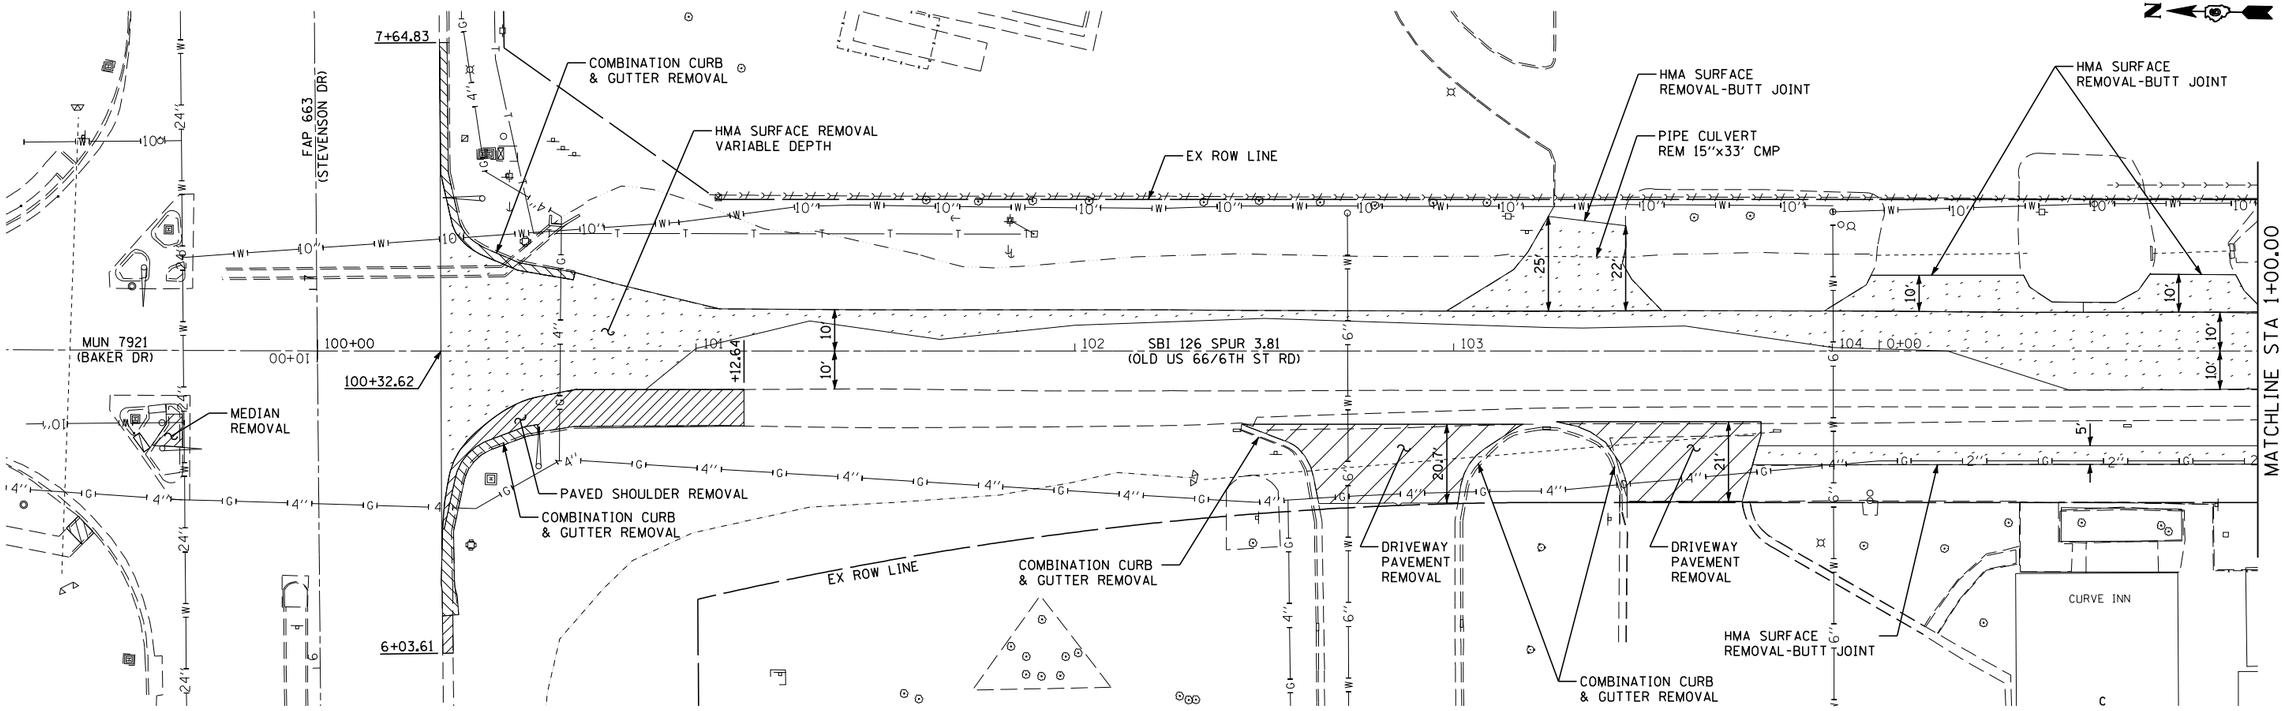


| | | | | | |
|---|---|---|---|---|---|
| CEC Cummins Engineering Corporation — Civil and Structural Engineering | JOB = 2265.11 | DESIGNED - NAK | REVISED - | **STATE OF ILLINOIS DEPARTMENT OF TRANSPORTATION** | **REMOVAL PLAN** |
| | FILE NAME = D672F74-sht-rem.dgn | DRAWN - SJS | REVISED - | | |
| | PLOT SCALE = 40.0000 ' / IN. | CHECKED - NAK | REVISED - | | |
| | PLOT DATE = 2/4/2013 | DATE - 10/8/2012 | REVISED - | | SCALE: SHEET NO. OF SHEETS STA. TO STA. |

| S.B.I. RTE. | SECTION | COUNTY | TOTAL SHEETS | SHEET NO. |
|---|---|---|---|---|
| 126 | (110) I-2 | SANGAMON | 93 | 35 |
| | | CONTRACT NO. 72F74 | | |
| FED. ROAD DIST. NO. | ILLINOIS | FED. AID PROJECT | | |