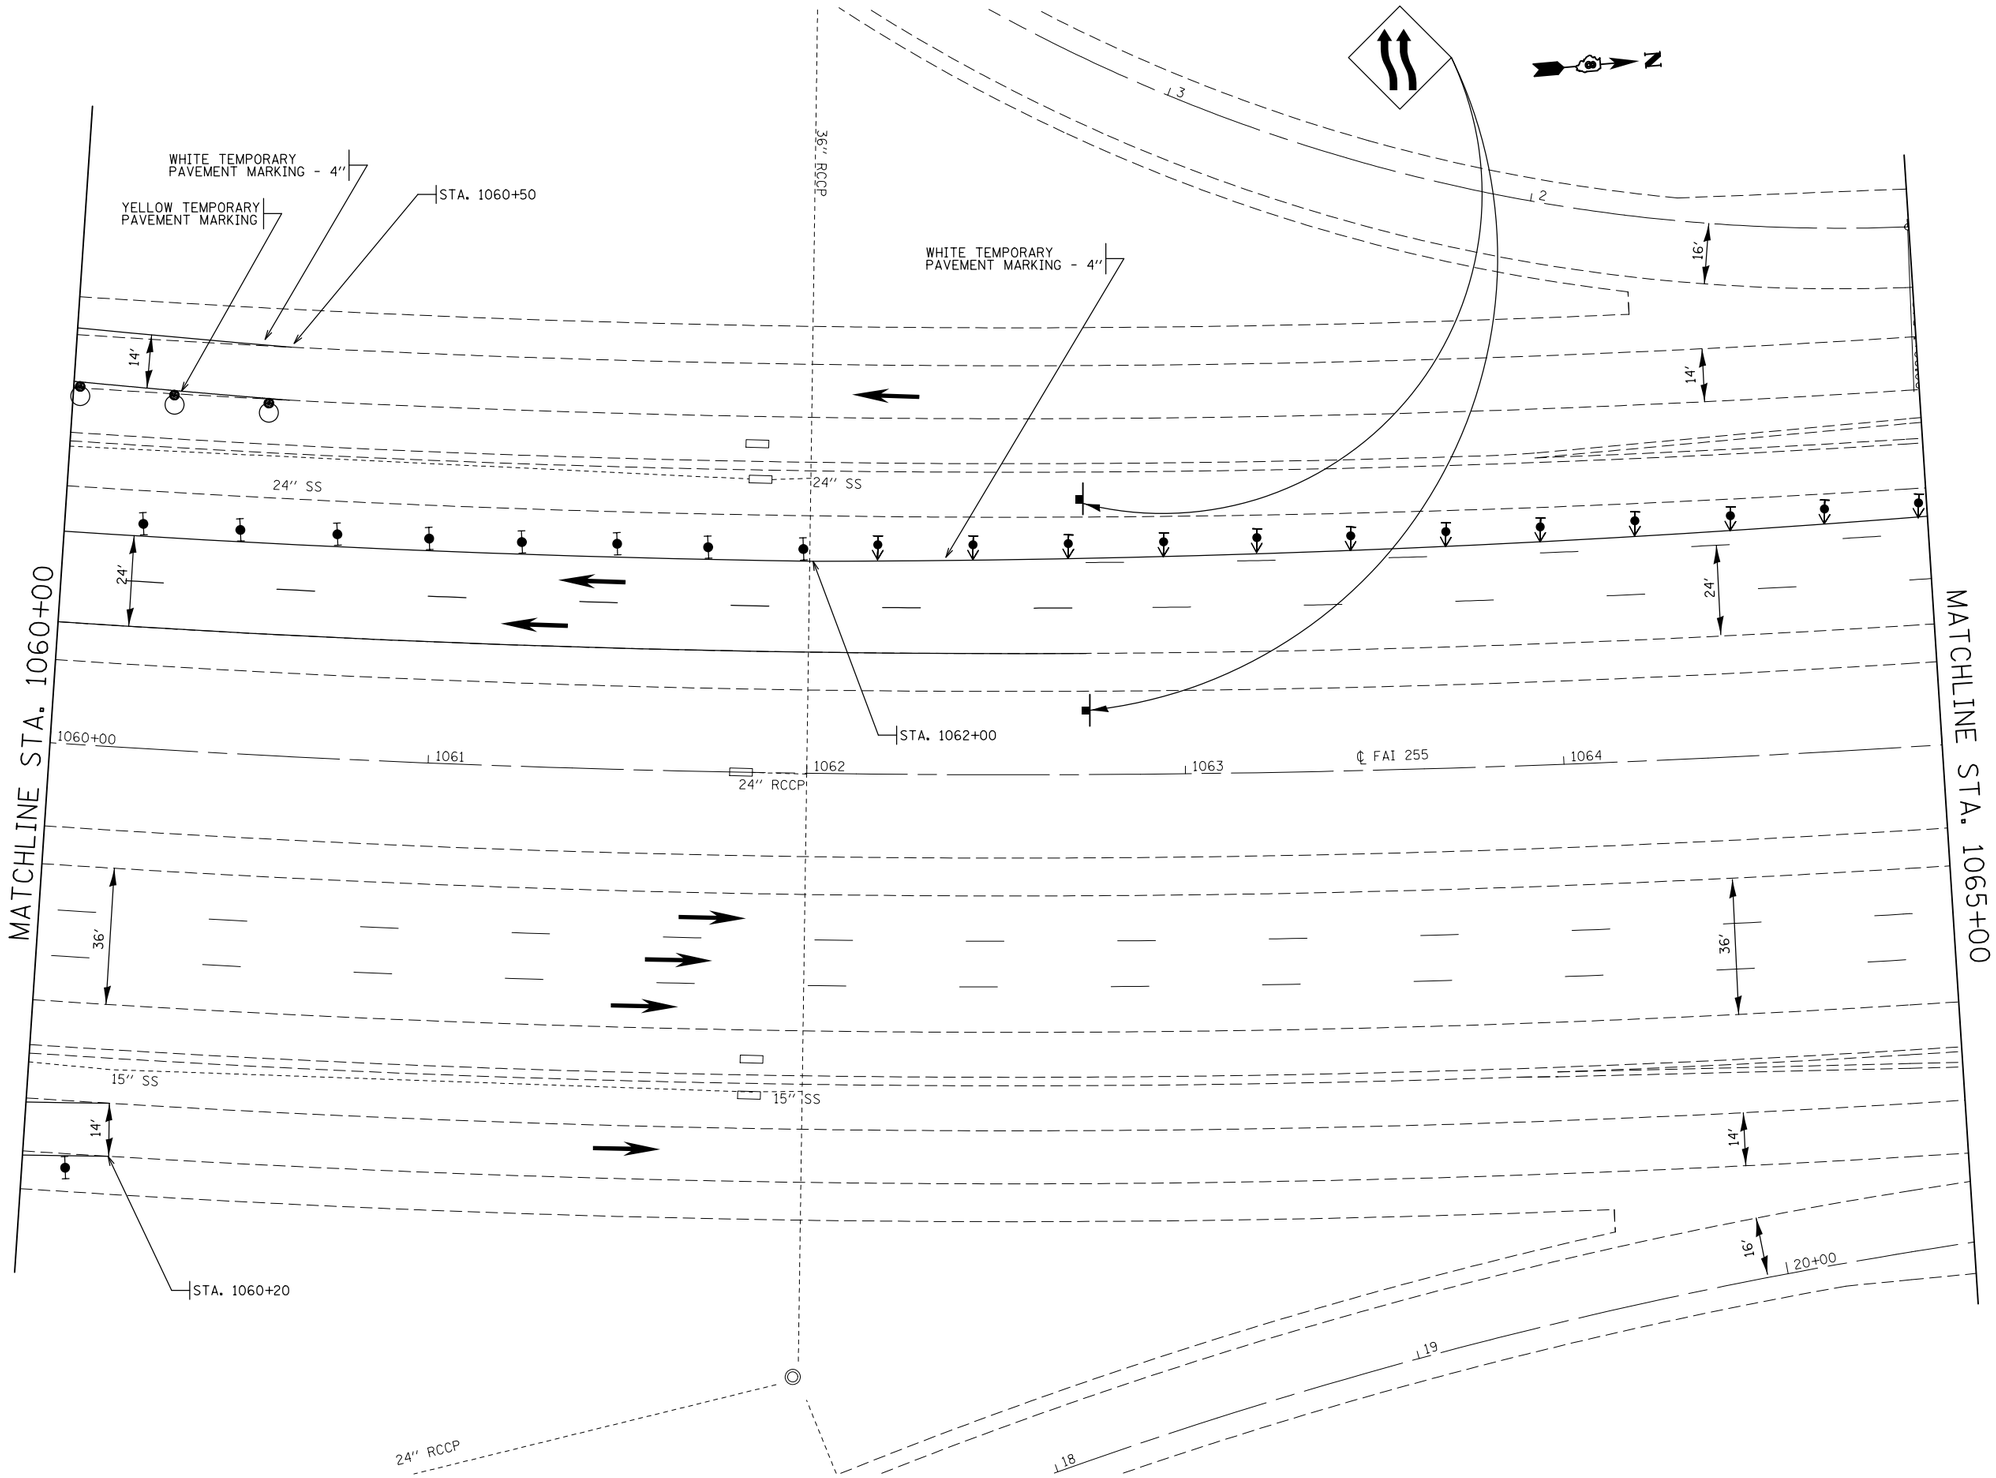

FILE NAME =	USER NAME = owenbj	DESIGNED -	REVISED -	STATE OF ILLINOIS DEPARTMENT OF TRANSPORTATION	SUGGESTED STAGE CONSTRUCTION AND TRAFFIC CONTROL – STAGE I	F.A.I RTE.	SECTION	COUNTY	TOTAL SHEETS / SHEET NO.
c:\pw_work\pwidot\owenbj\d0188460\d876b21-sht-stagingl.dgn		DRAWN -	REVISED -			255	82-82-2H8-2-1	ST. CLAIR	54 / 21
	PLOT SCALE = 40.0000 ' / in.	CHECKED -	REVISED -					CONTRACT NO. 76B21	
	PLOT DATE = 12/14/2012	DATE -	REVISED -		SCALE: 20:1 / SHEET NO. 7 OF 18 SHEETS / STA. / TO STA.	FED. ROAD DIST. NO.	ILLINOIS	FED. AID PROJECT	