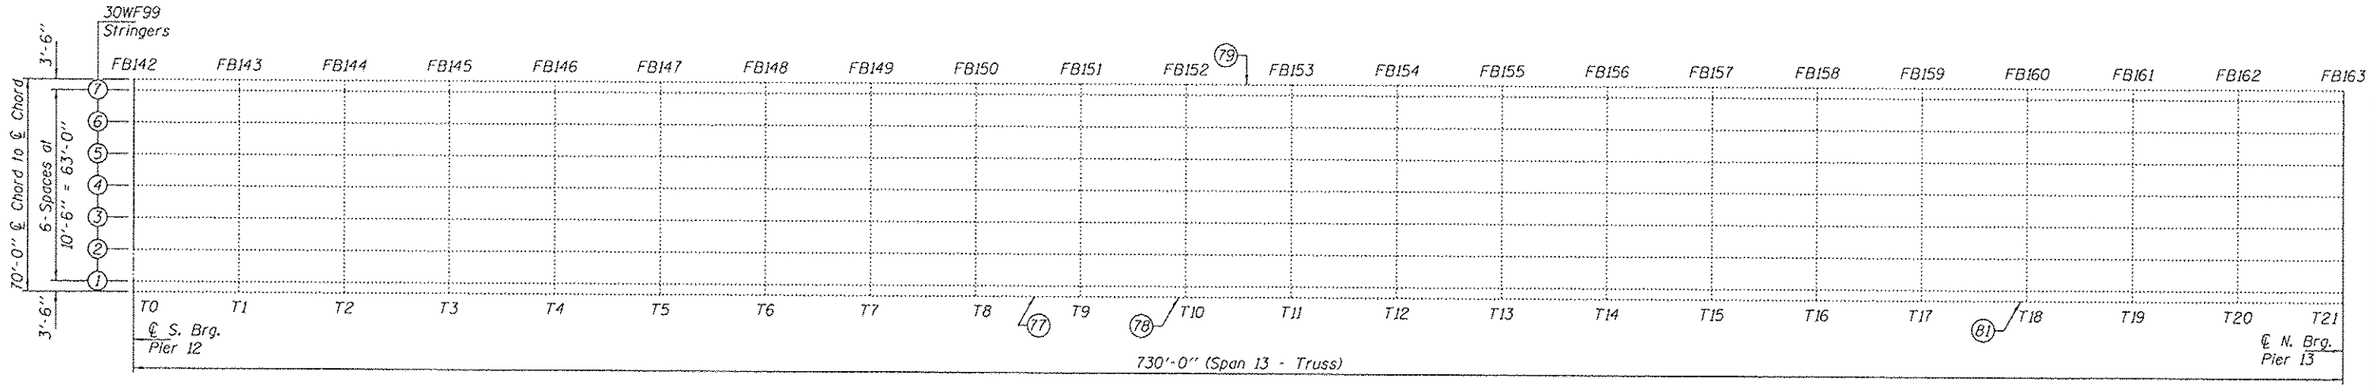

PARTIAL FRAMING PLAN - SPAN 13

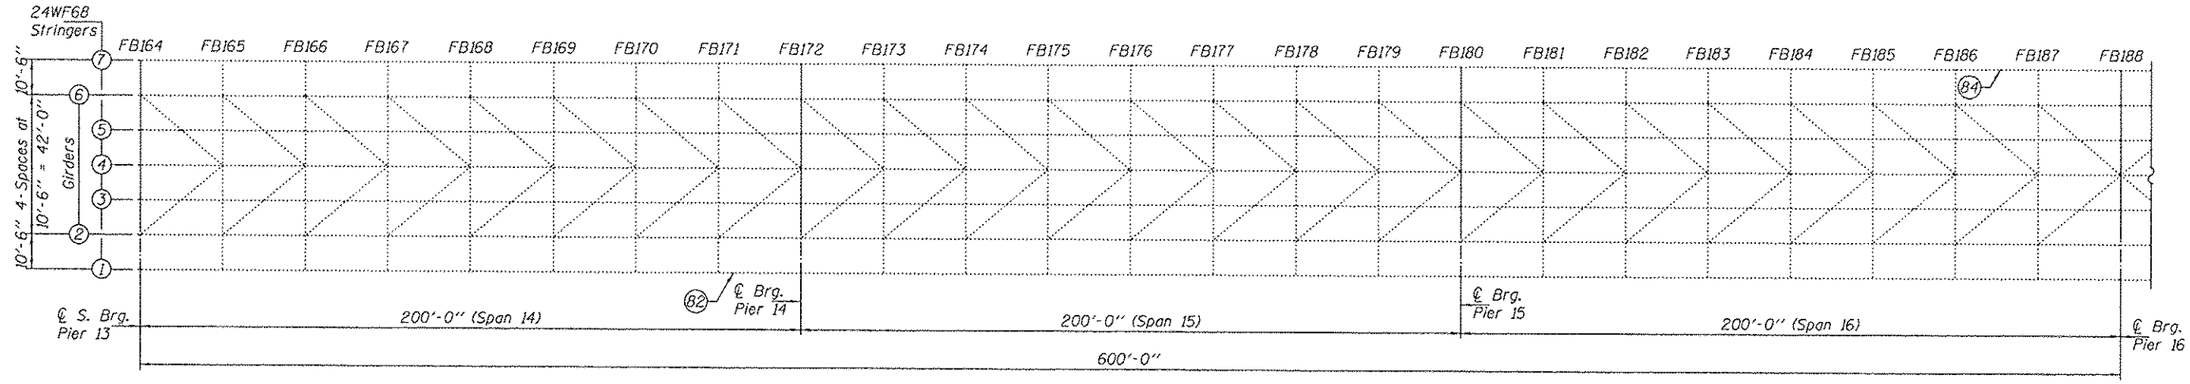

PARTIAL FRAMING PLAN - SPANS 14 THRU 16

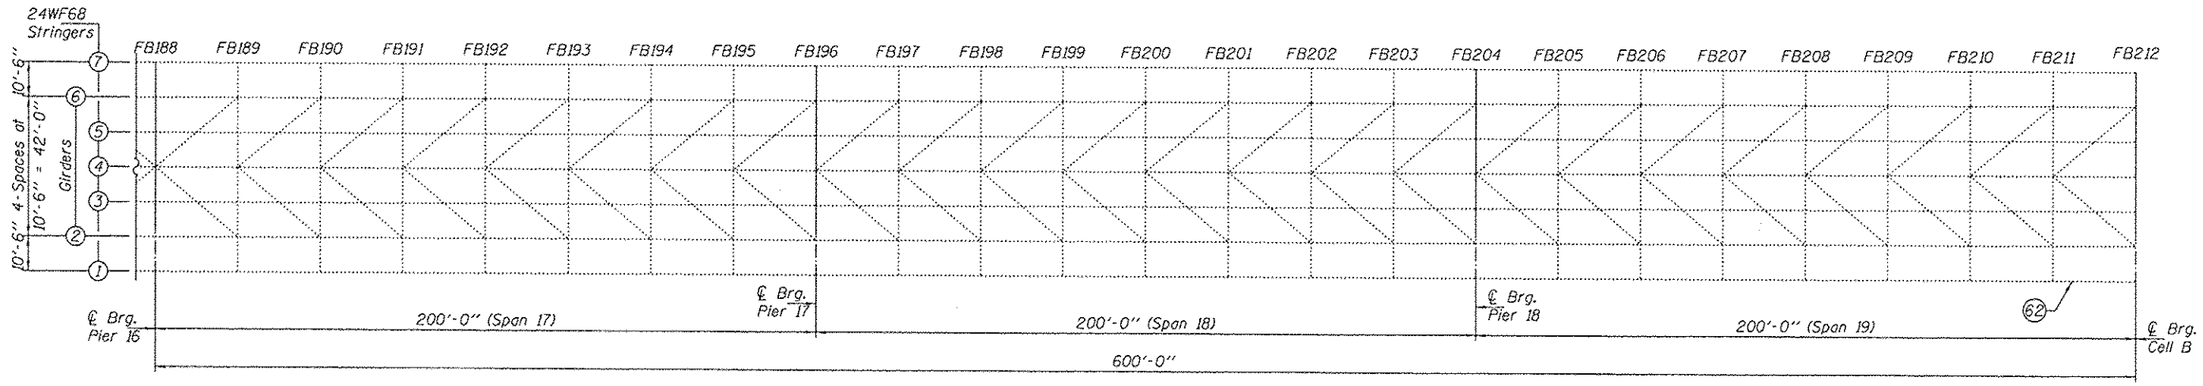

PARTIAL FRAMING PLAN - SPANS 17 THRU 19

DESIGNED ATH CHECKED SMR DRAWN Kyle M. Steffen CHECKED ATH SMR	EXAMINED [signature] ACTING ENGINEER OF STRUCTURAL SERVICES PASSED [signature] ACTING ENGINEER OF BRIDGES AND STRUCTURES	DATE - MARCH 14, 2013	STATE OF ILLINOIS DEPARTMENT OF TRANSPORTATION	FRAMING PLANS - SPANS 13 THRU 19 SN 064-0035 SHEET NO. 5 OF 15 SHEETS	

F.A.I. RTE.	SECTION	COUNTY	TOTAL SHEETS	SHEET NO.
24	BSMART 2013-1	MASSAC	23	13
		CONTRACT NO. 78293		
		ILLINOIS FED. AID PROJECT		