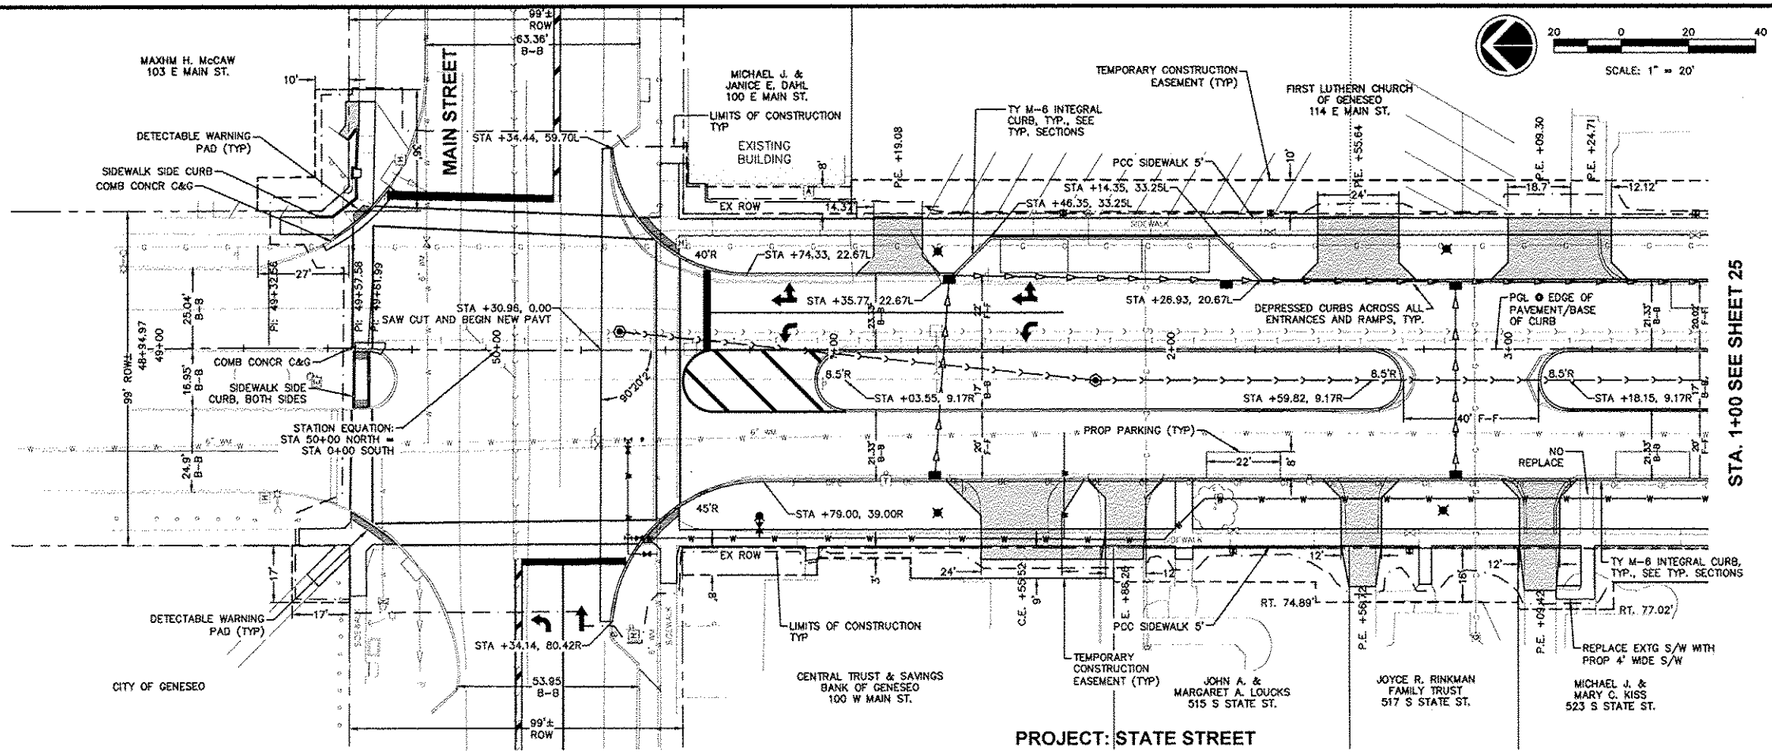

HORIZONTAL SCALE: 1" = 20'
VERTICAL SCALE: 1" = 5'

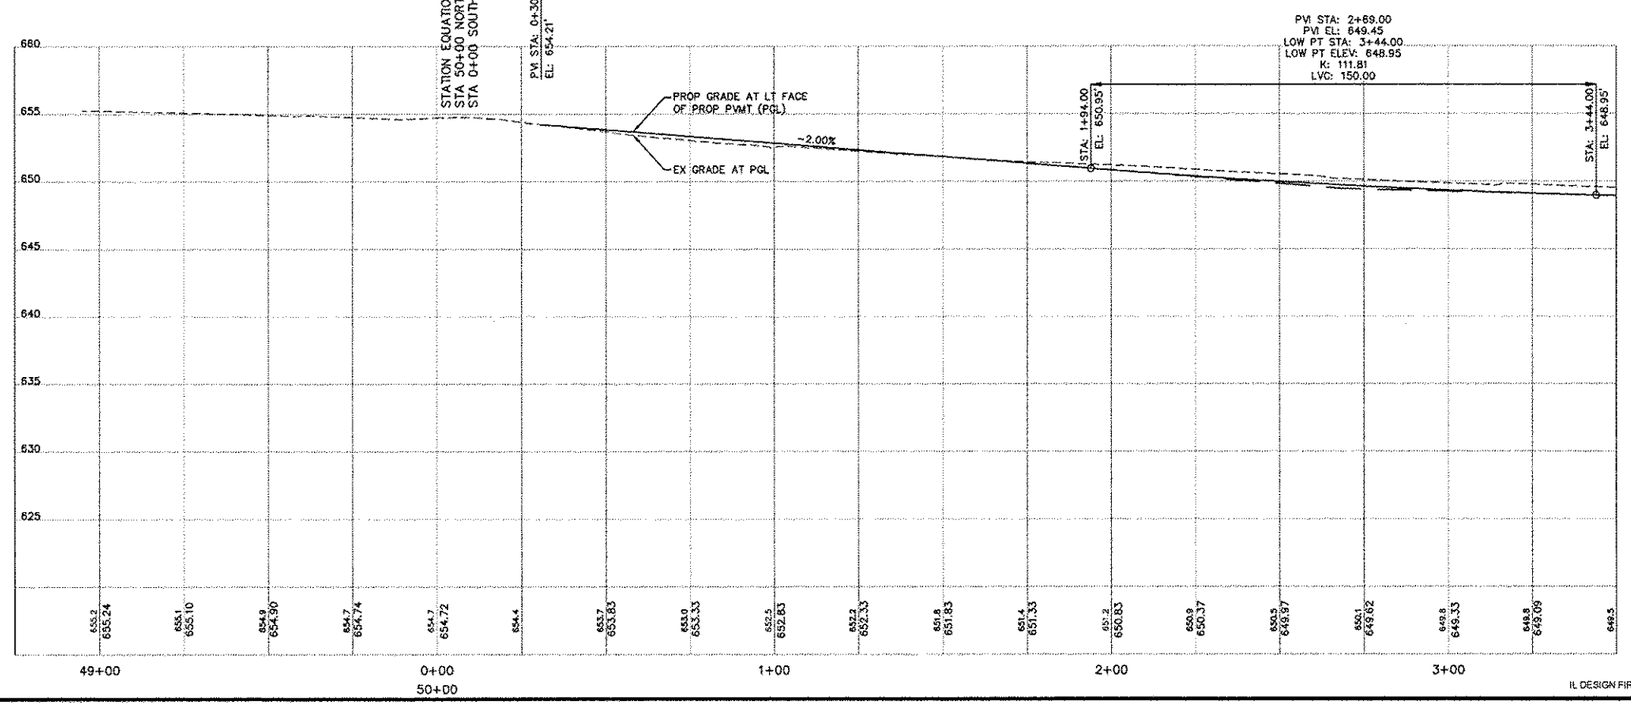

IL DESIGN FIRM NO. 184-000843

REVISIONS

No.	DESCRIPTION	DATE

Missman, Inc.
Professional Engineers & Land Surveyors
Rock Island, IL • Bettendorf, IA • Rockford, IL • Sycamore, IL
(309) 788-7644 • (563) 344-2250 • (815) 965-6400 • (815) 895-3825
www.missman.com

STATE STREET RE-CONSTRUCTION
GENESEO, ILLINOIS

PAVEMENT PLAN AND PROFILE - 1

Missman Project No: A10M008
File Name: A10M008 PAVEMENT PLAN PROFILES.dwg
© COPYRIGHT 2013
ALL RIGHTS RESERVED
Field Book No: ####
Drawn By: WKS
Checked By: JLM
Date: 11/19/2012

24

Sheet 24 of 99

G:\2010\MUNI\A10M008-Geneseo- S.State St. Sewer\Water\Drawings\Plot\A10M008 PAVEMENT PLAN PROFILES.dwg, 3/7/2013 9:34:39 AM, jeffm